


5#
南立面效果图



材质图例



材质类别：真石漆 材质编号：ZSQ1 色号：0891 (5Y 7.5/1.2)	材质类别：真石漆 材质编号：ZSQ2 色号：N3.75	材质类别：真石漆 材质编号：ZSQ3 色号：0151 (1.9Y 7.5/2.4)	材质类别：石材 材质编号：SC 色号：0151 (1.9Y 7.5/2.4)	材质类别：铝板 材质编号：LB 色号：N3.75	材质类别：仿石材 材质编号：FSC1 色号：0151 (1.9Y 7.5/2.4)	材质类别：仿石材 材质编号：FSC2 色号：N3.75
--	-----------------------------------	--	---	--------------------------------	--	-----------------------------------

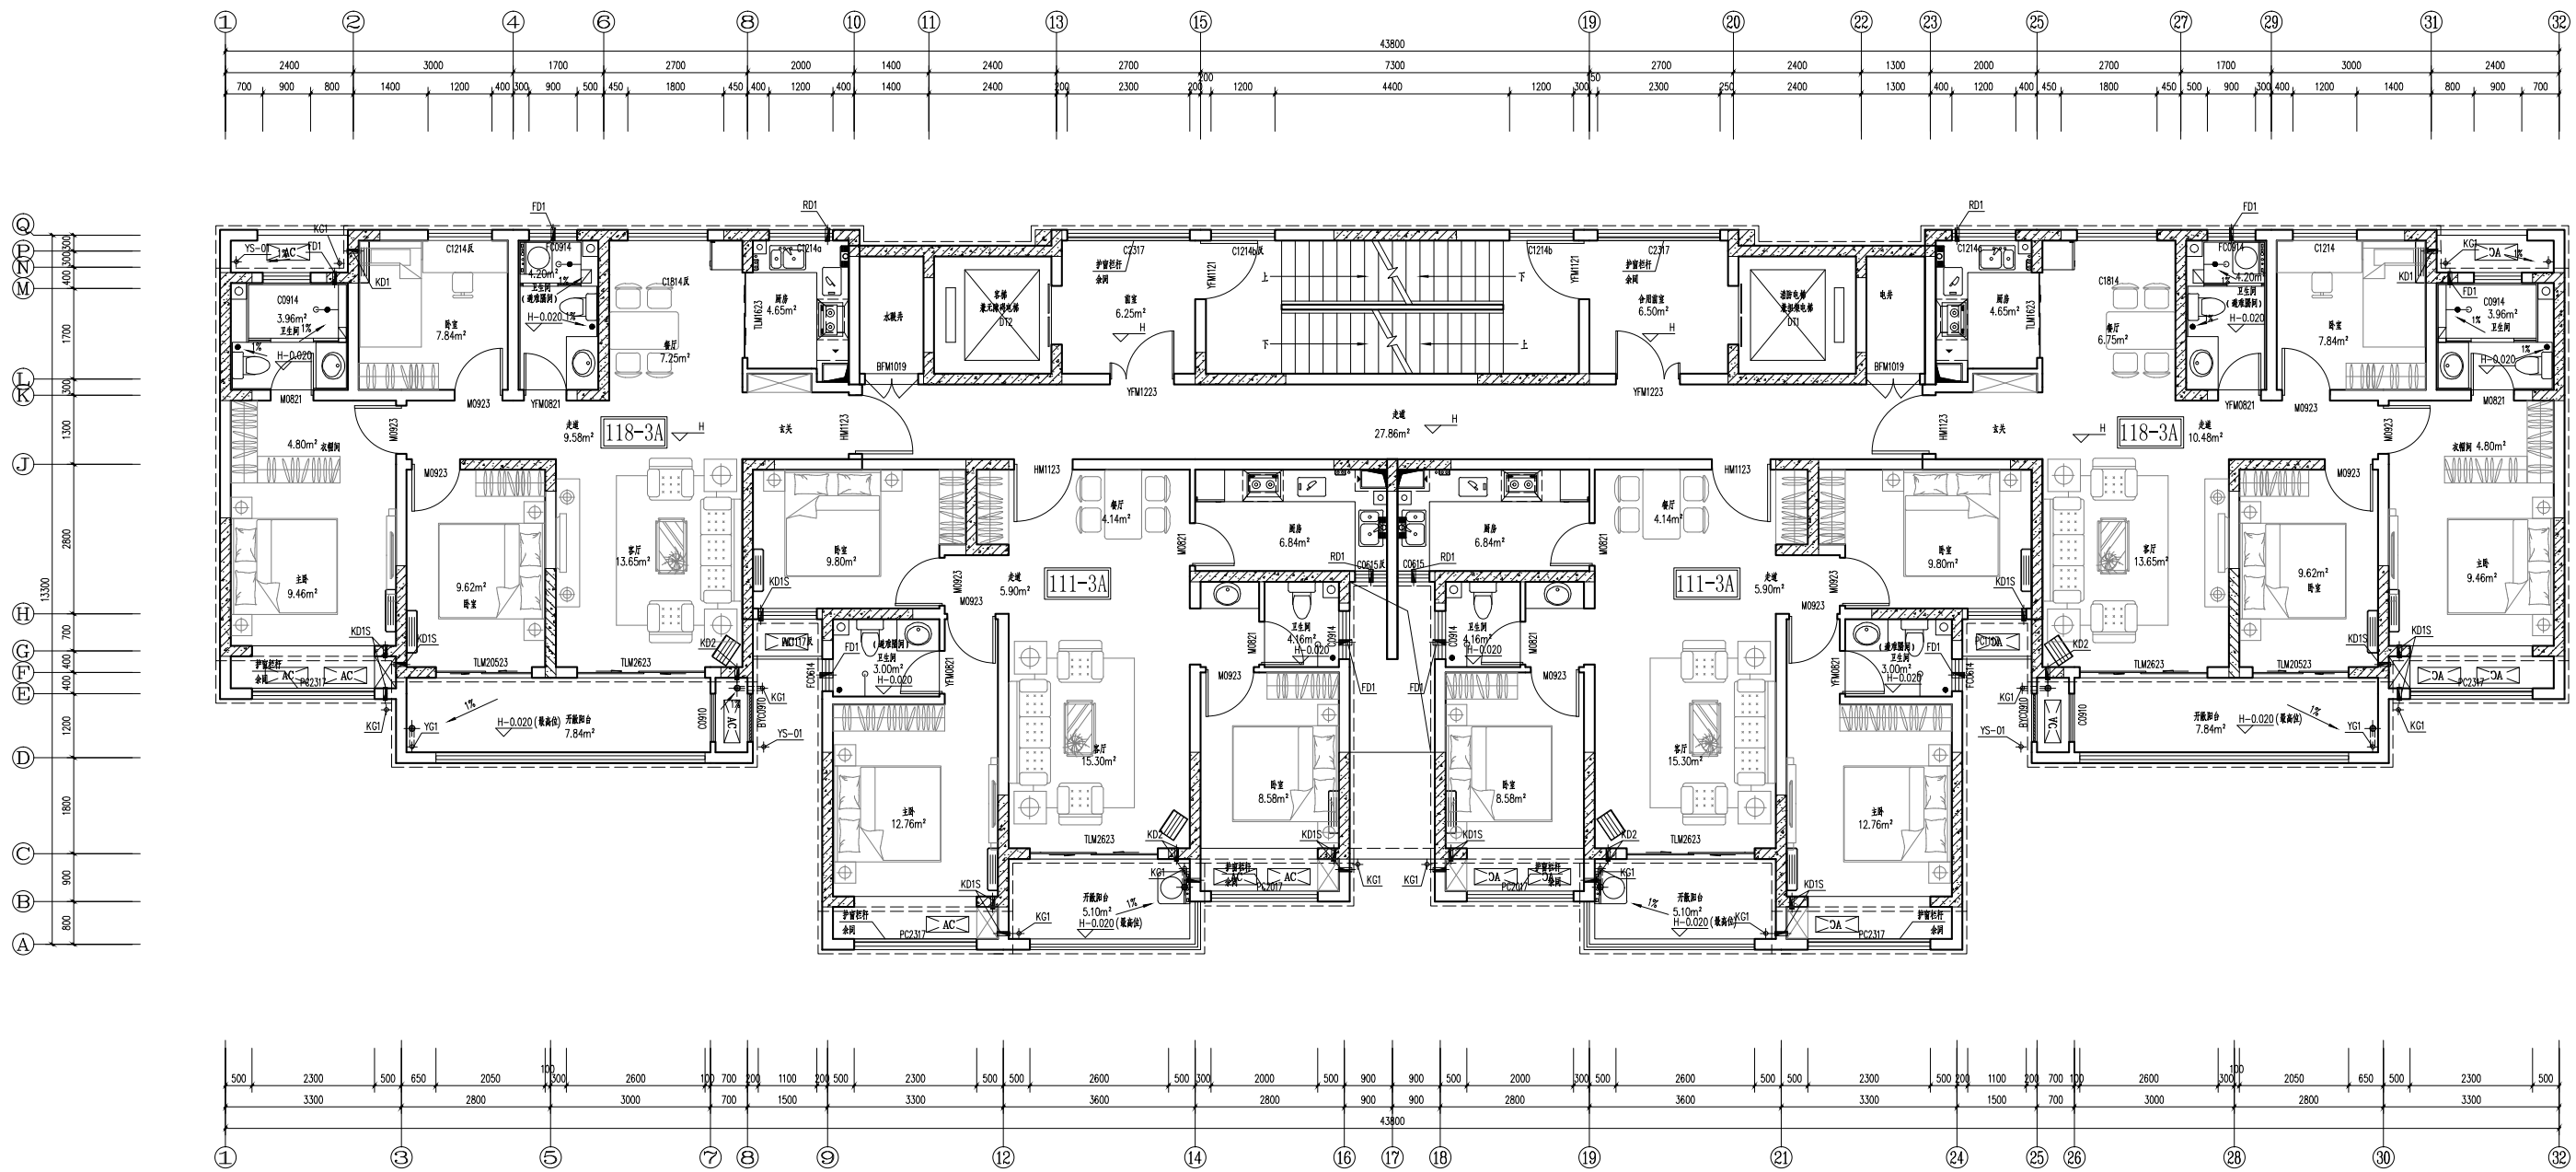

四~二十四层平面图 1:50
注：本层建筑面积 450.82m²