


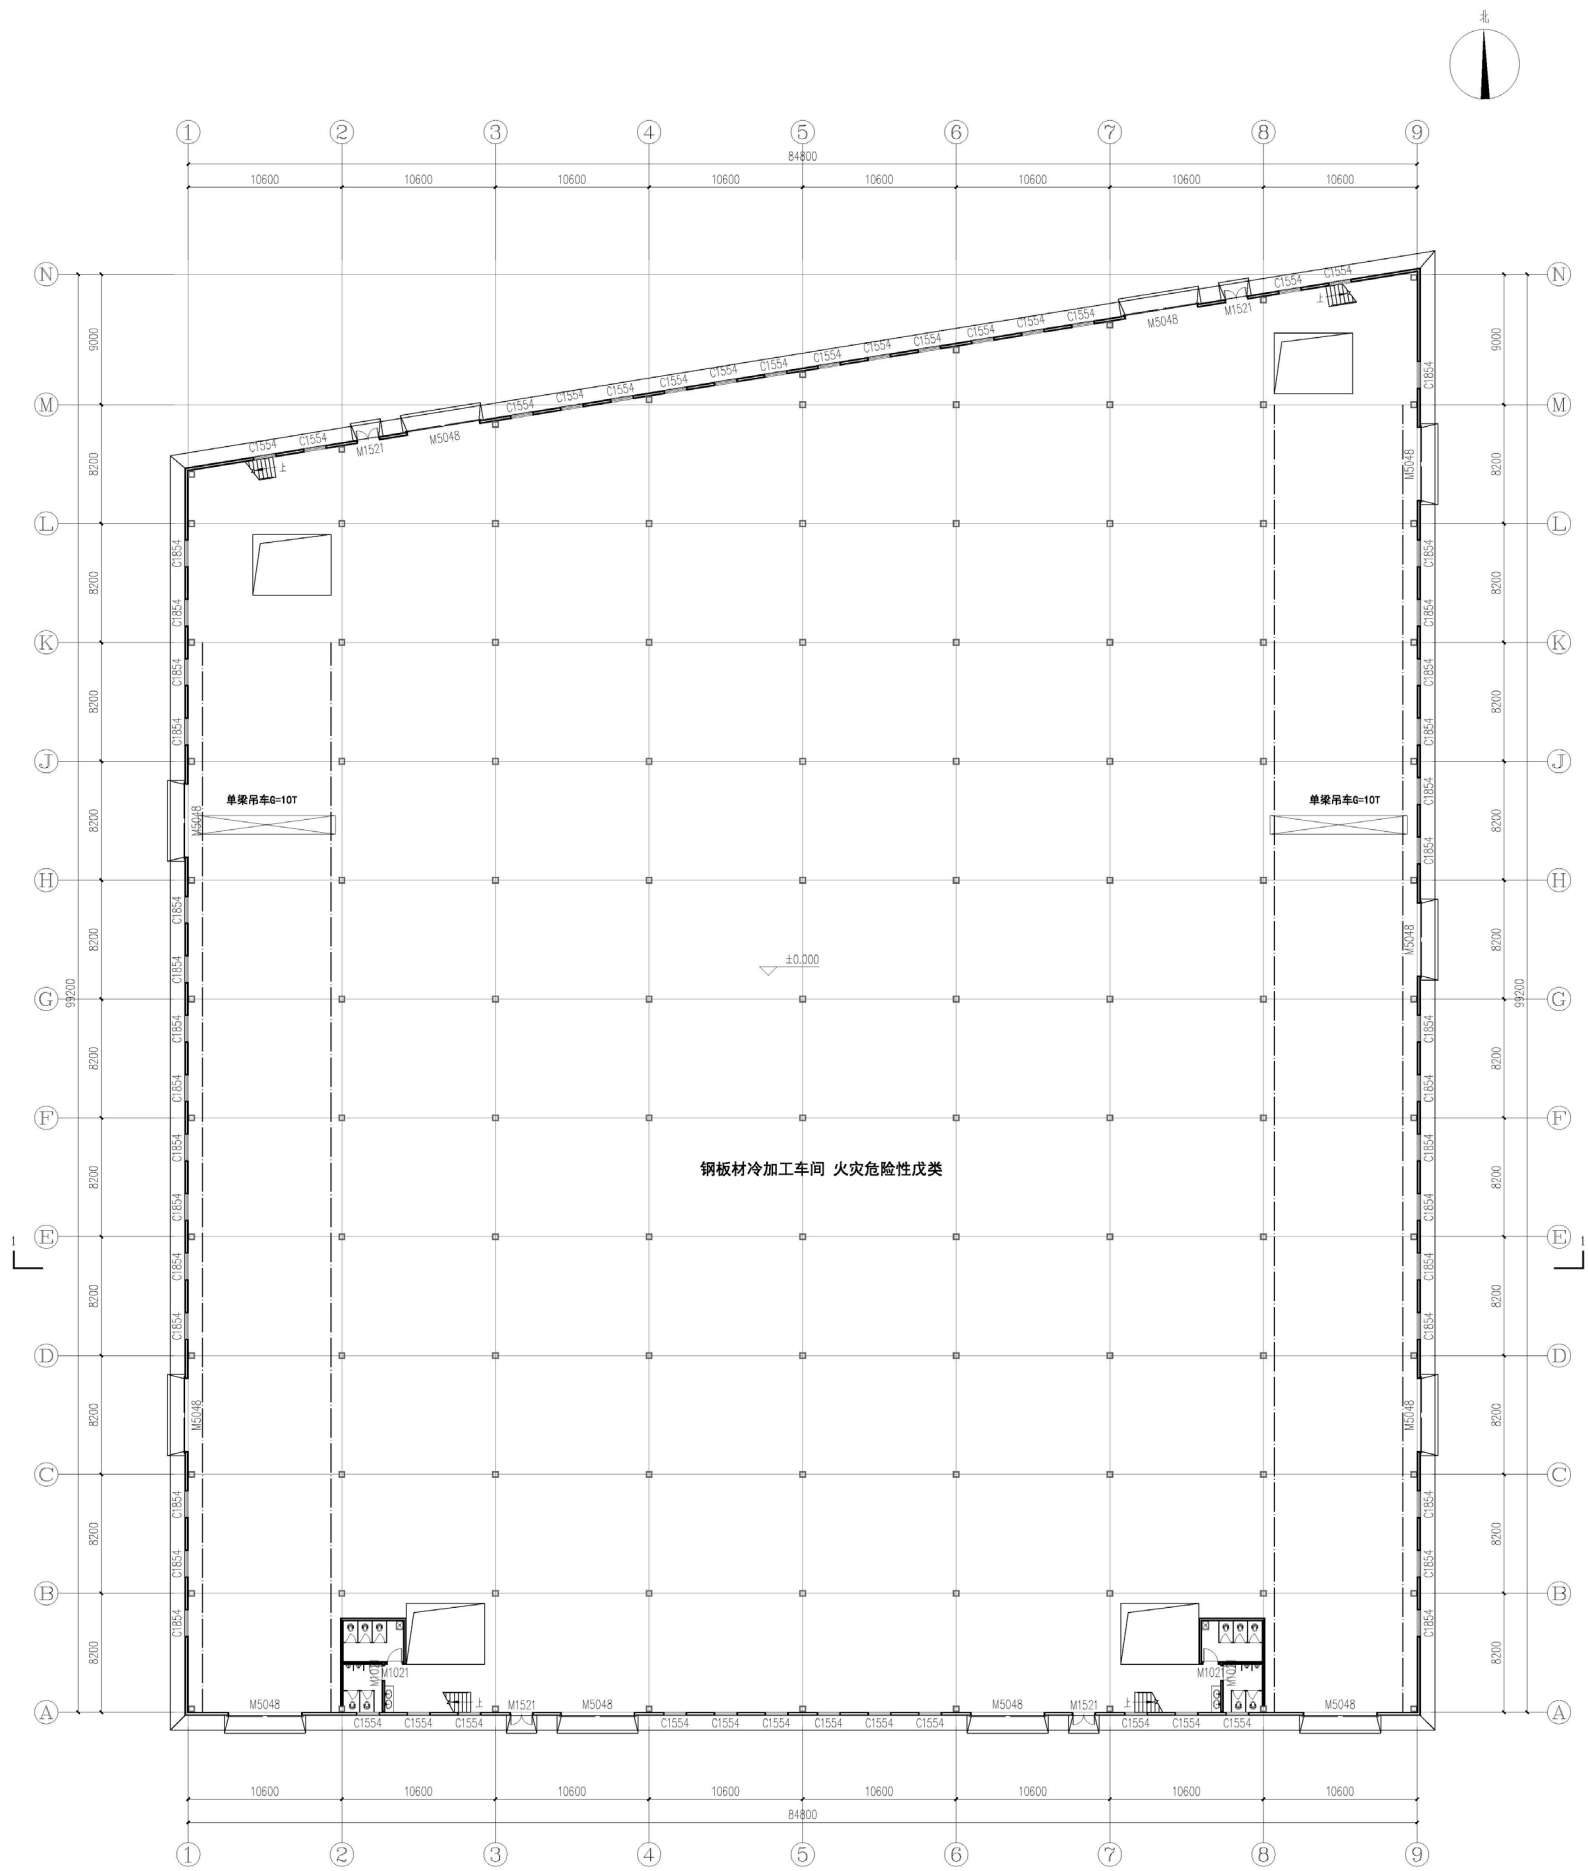


一层平面图 1:200


本层建筑面积: 7936.22m²

总建筑面积: 23808.66m²



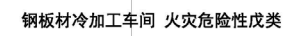


本层建筑面积: 7936.22m²

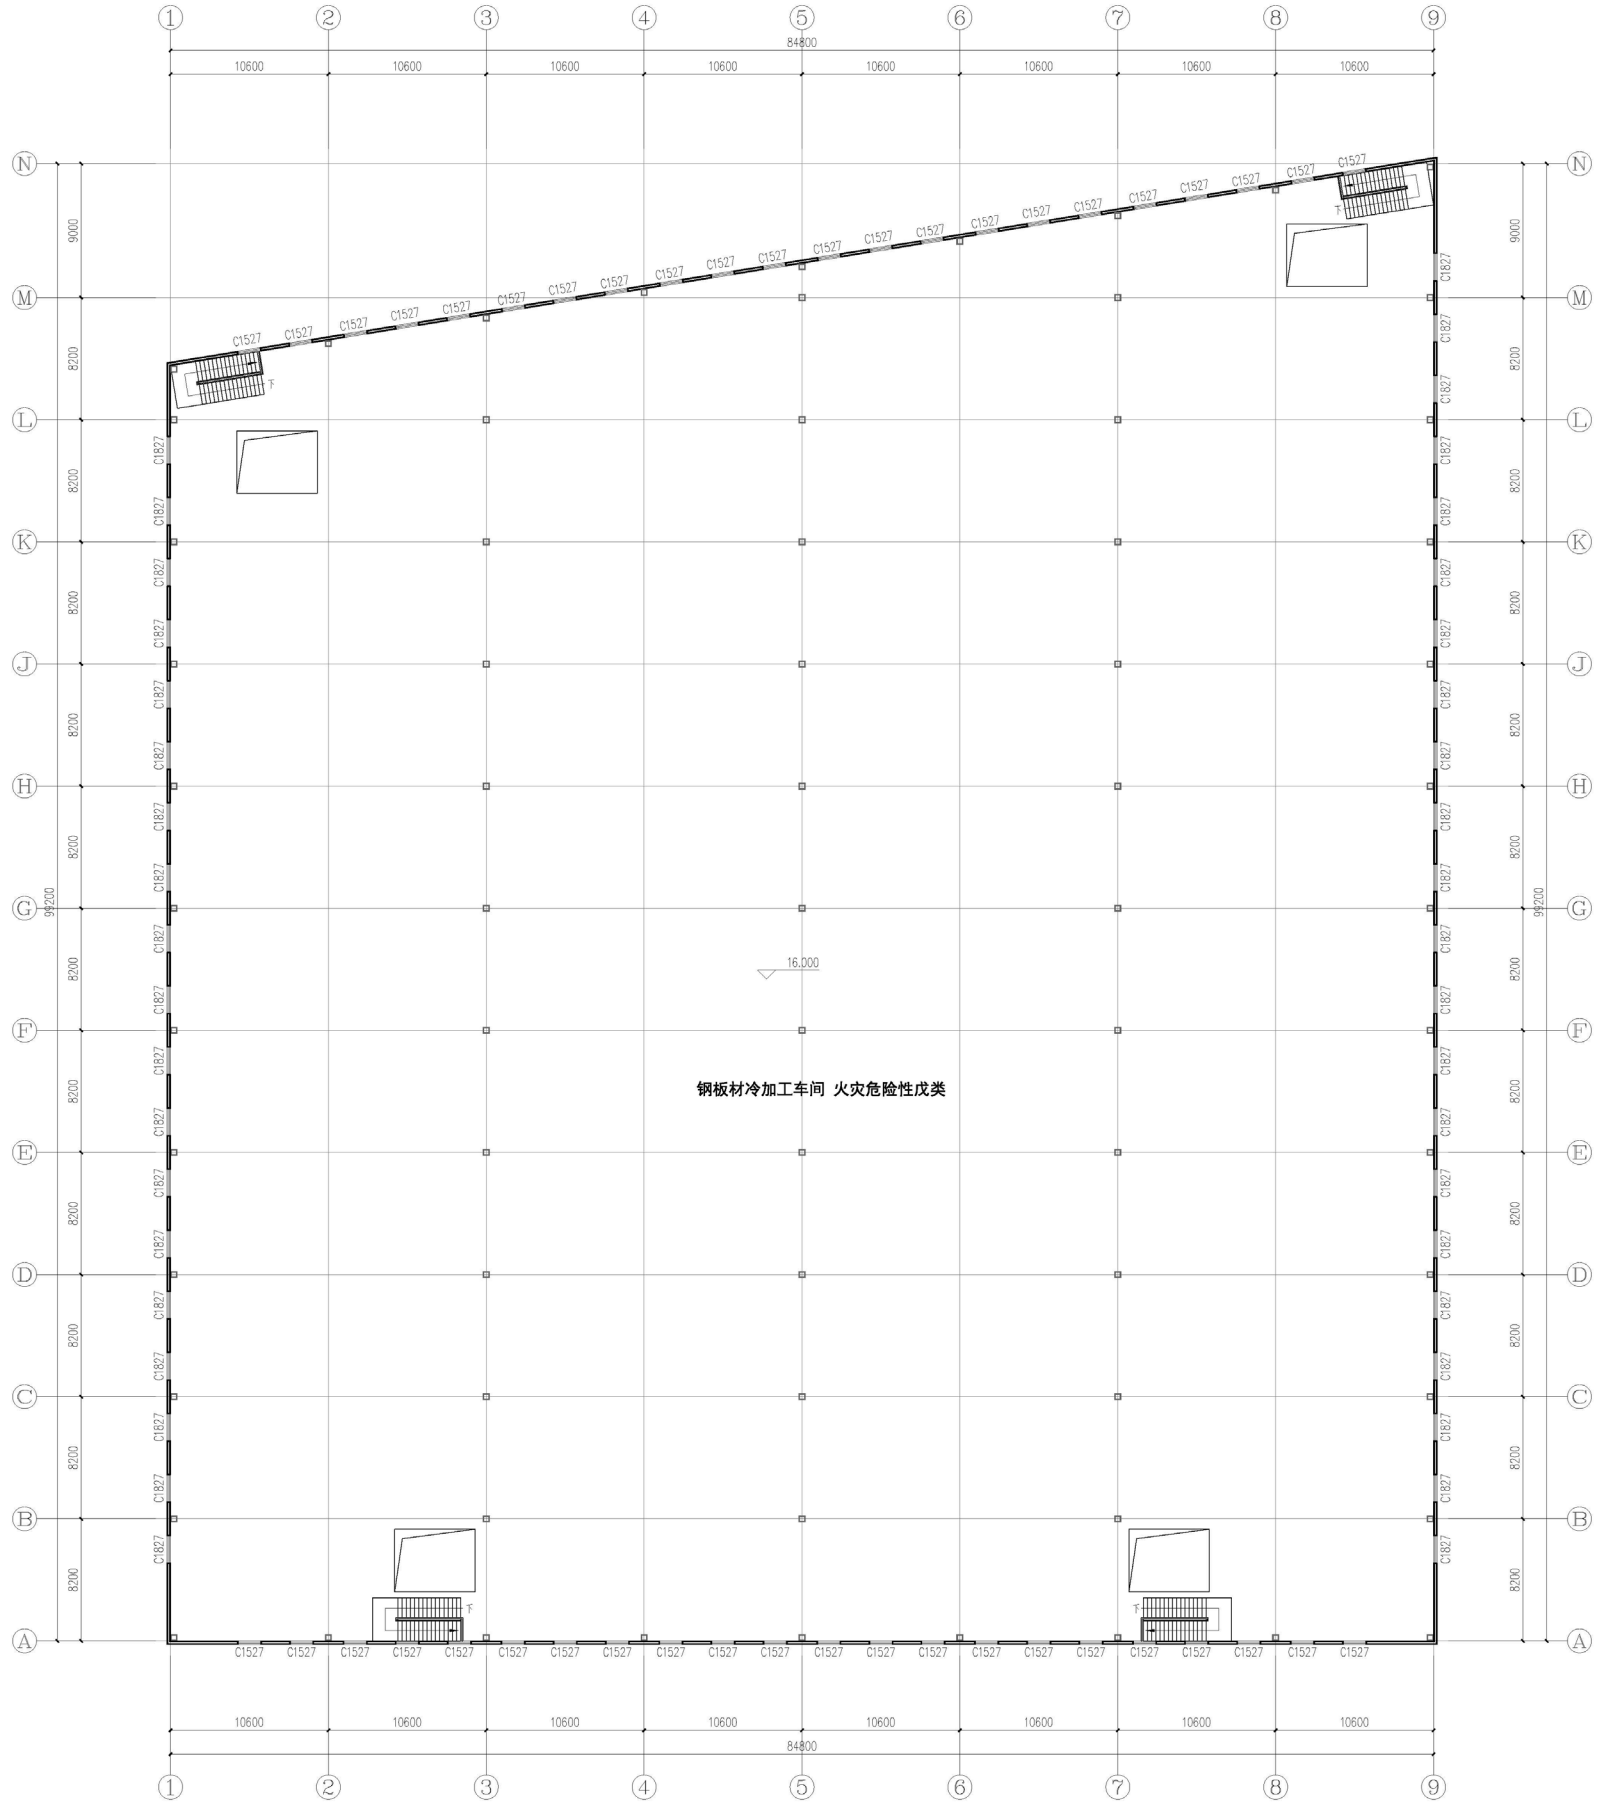


三层平面图 1:200


本层建筑面积: 7936.22m²

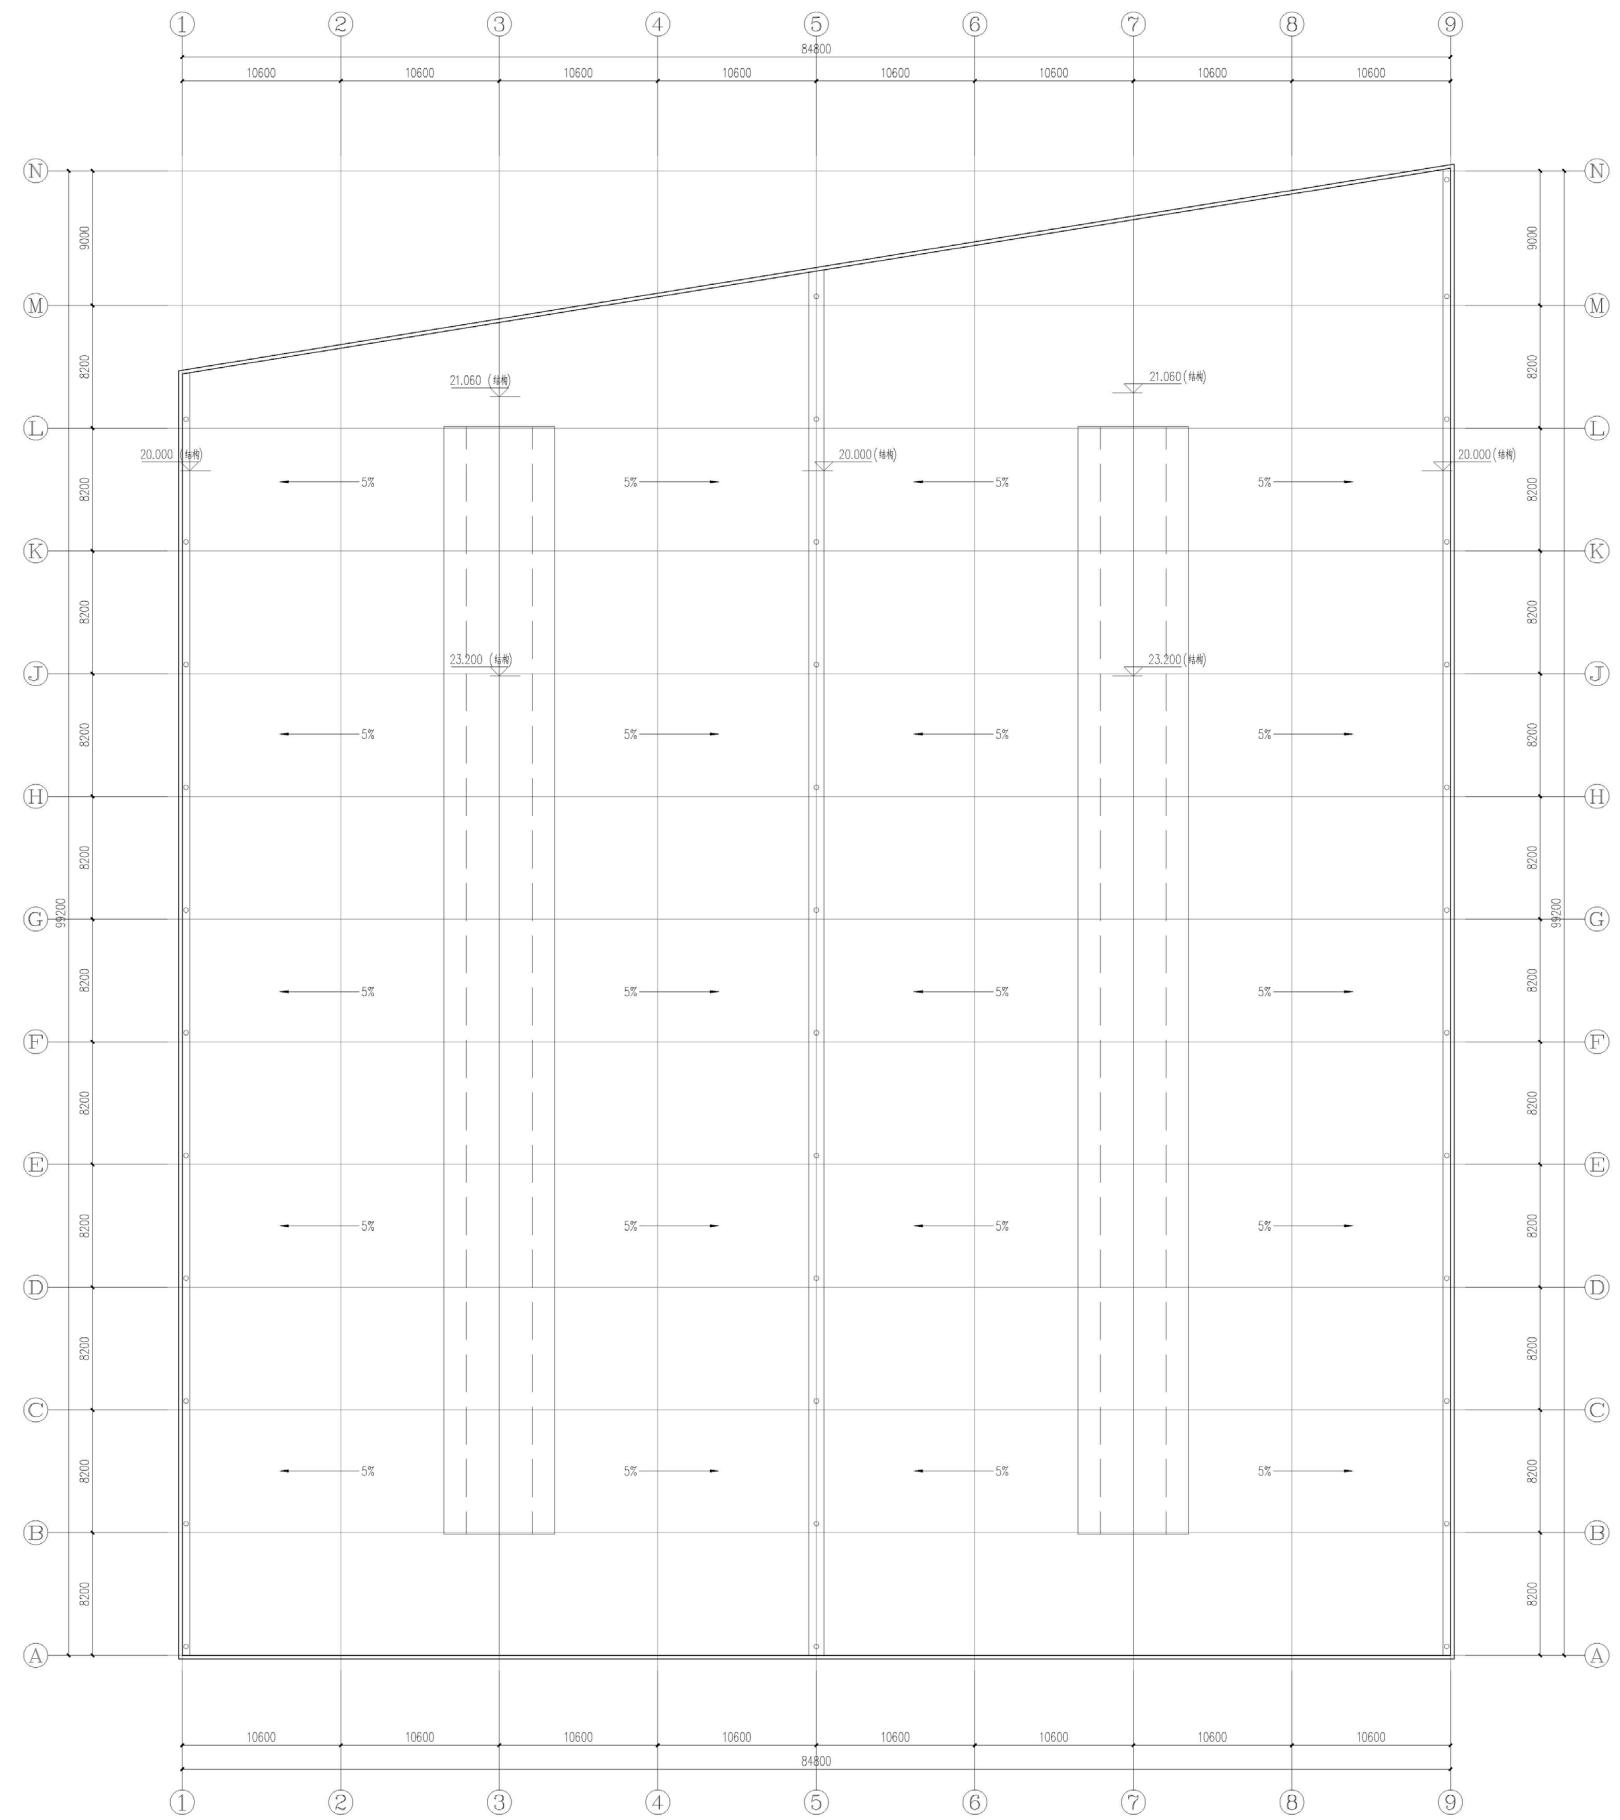


屋顶平面图 1:200

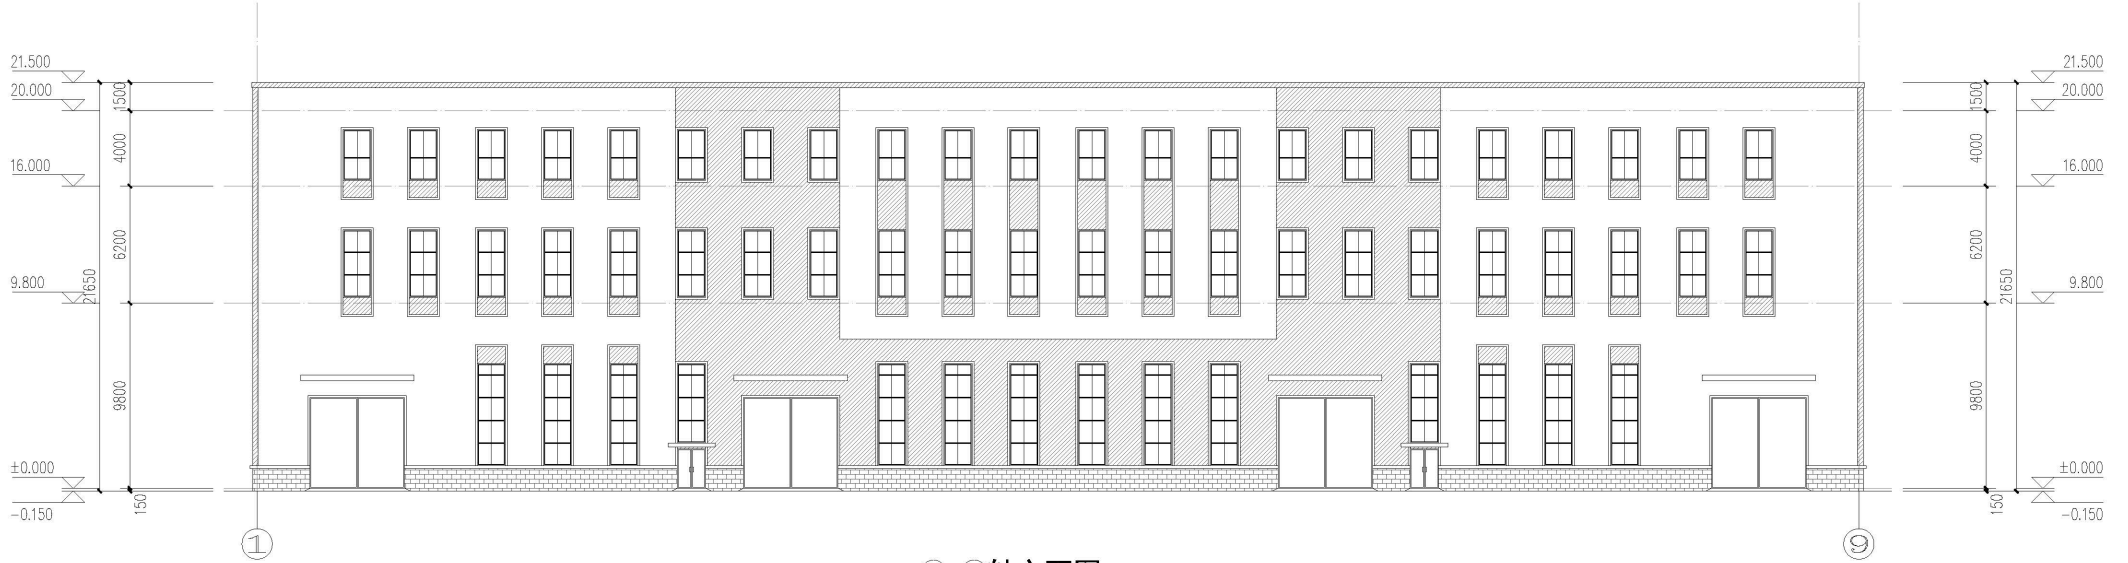

1-9 轴立面图 1:200

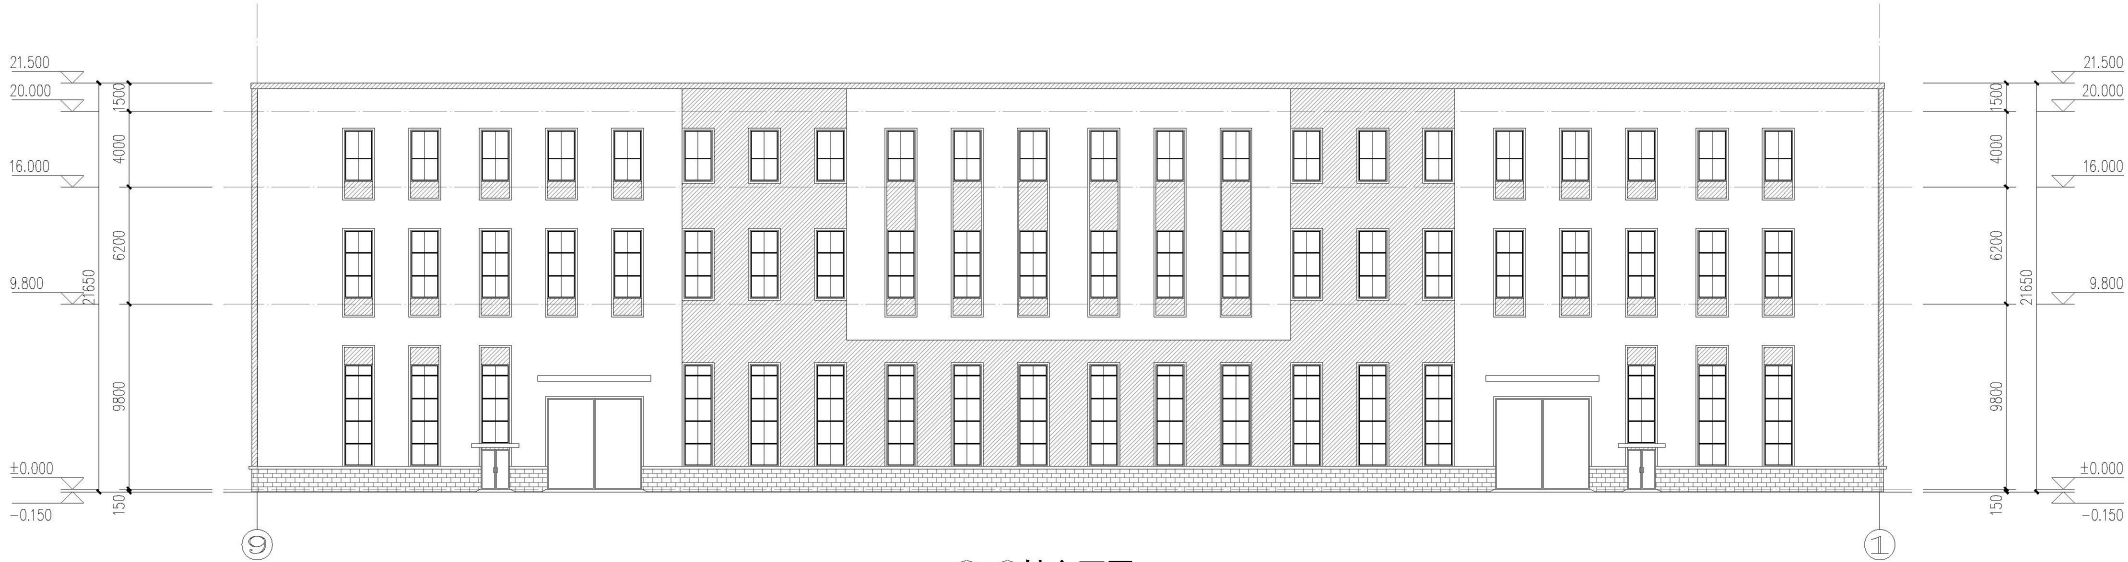

9-1 轴立面图 1:200

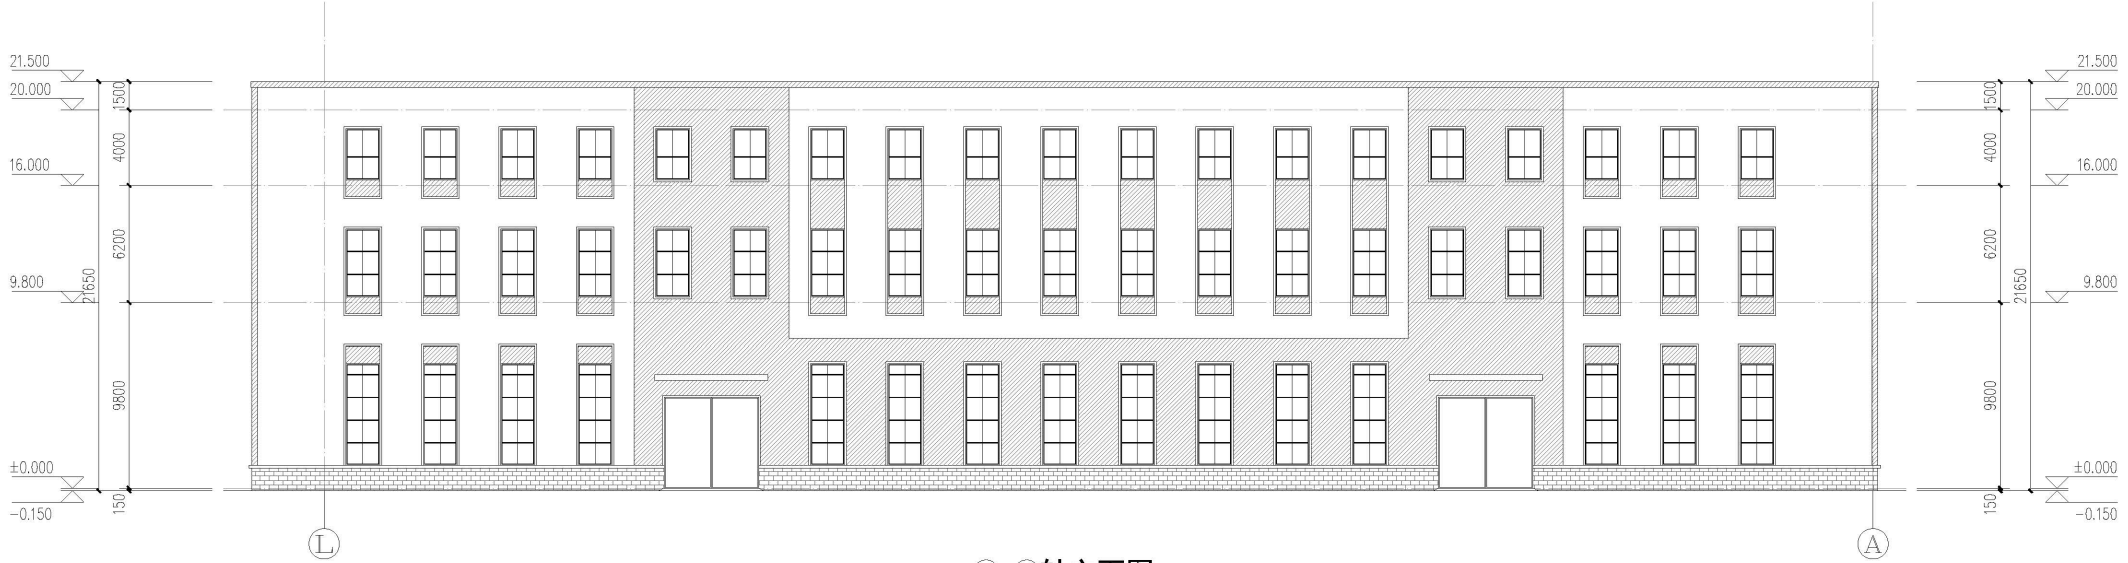

L-A 轴立面图 1:200

图例:




灰色压型钢板



银白色压型钢板




灰色饰面砖

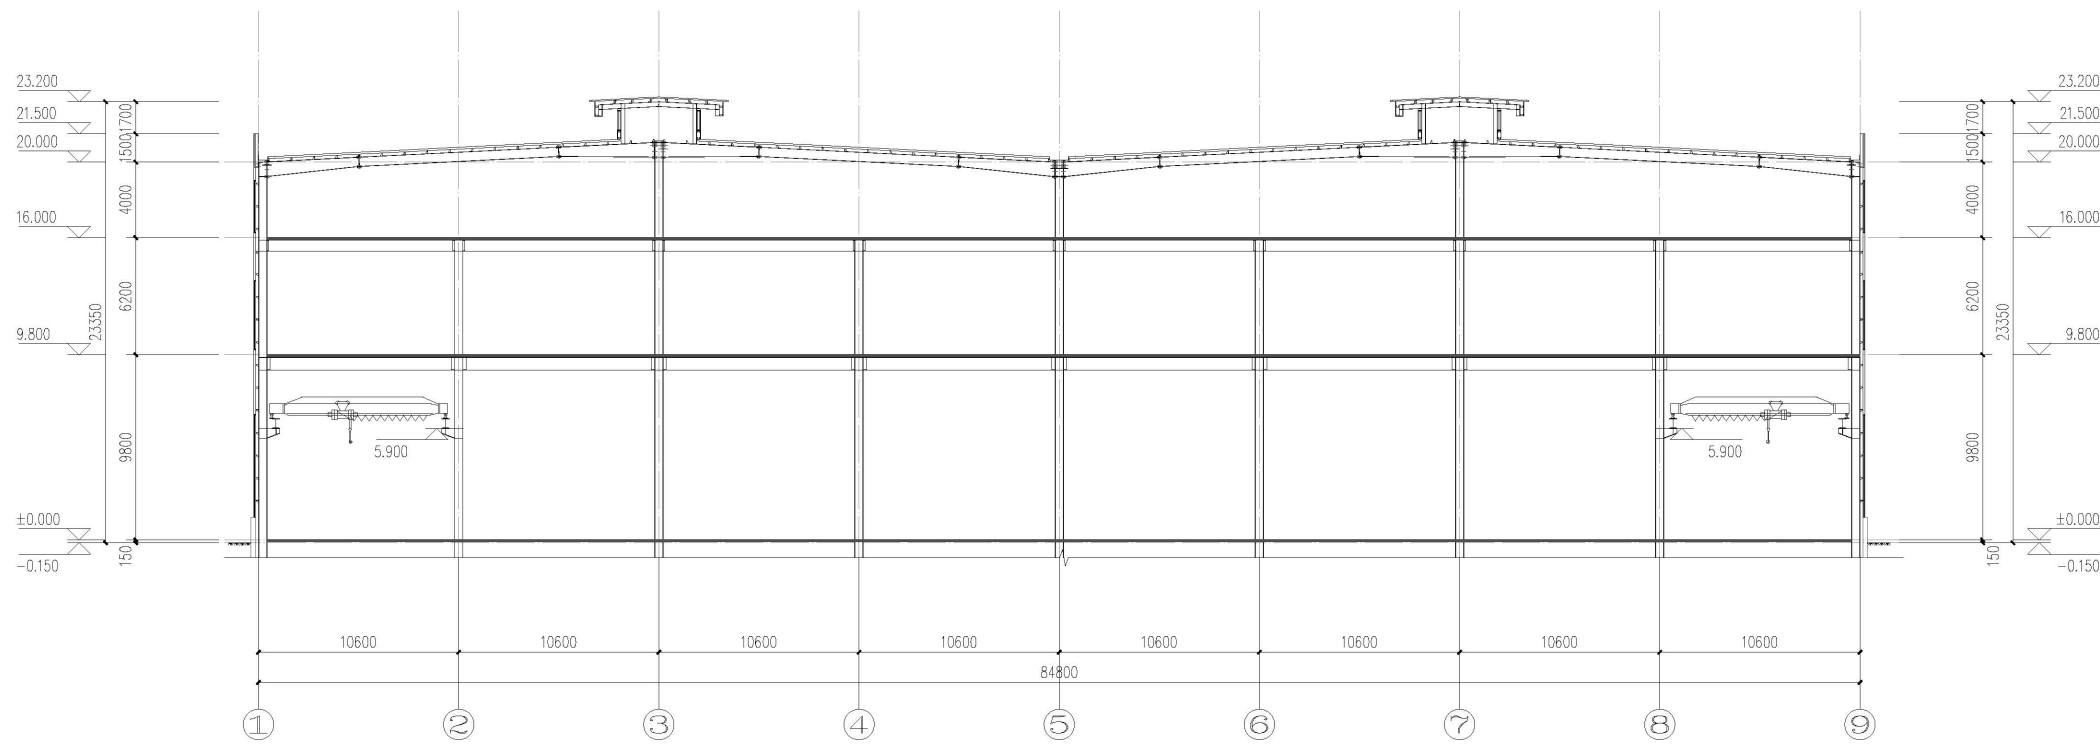

图例:


- 灰色压型钢板
- 银白色压型钢板
- 灰色饰面砖

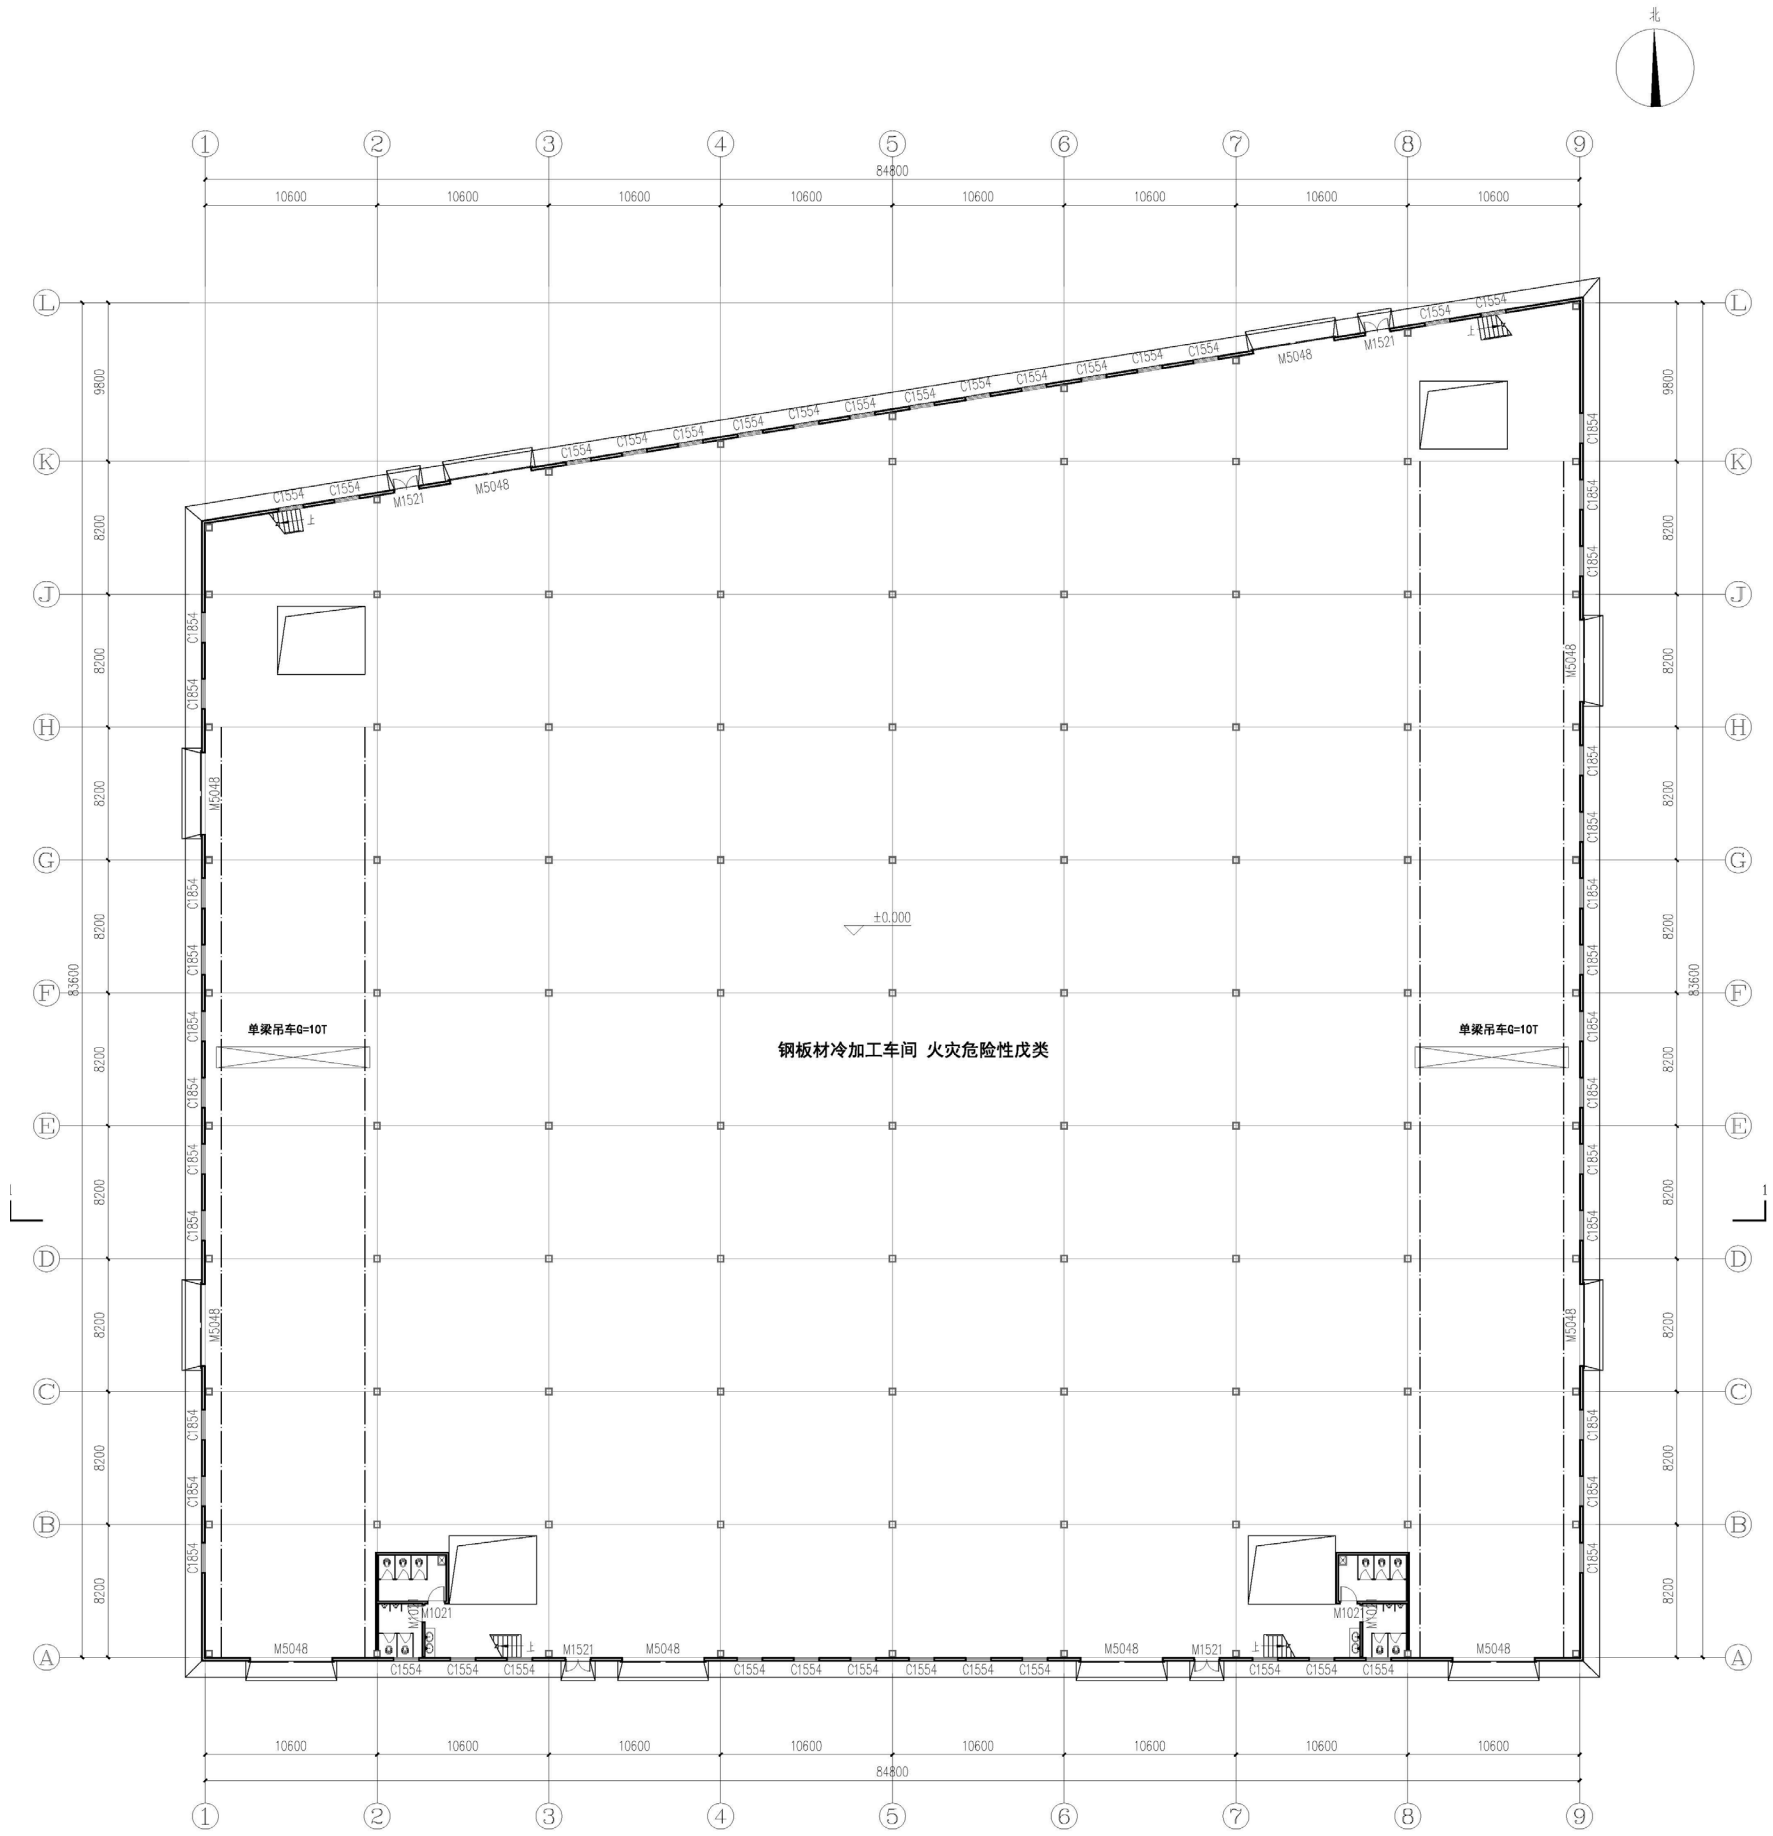

一层平面图 1:200


本层建筑面积: 6598.41m²
总建筑面积: 19795.23m²



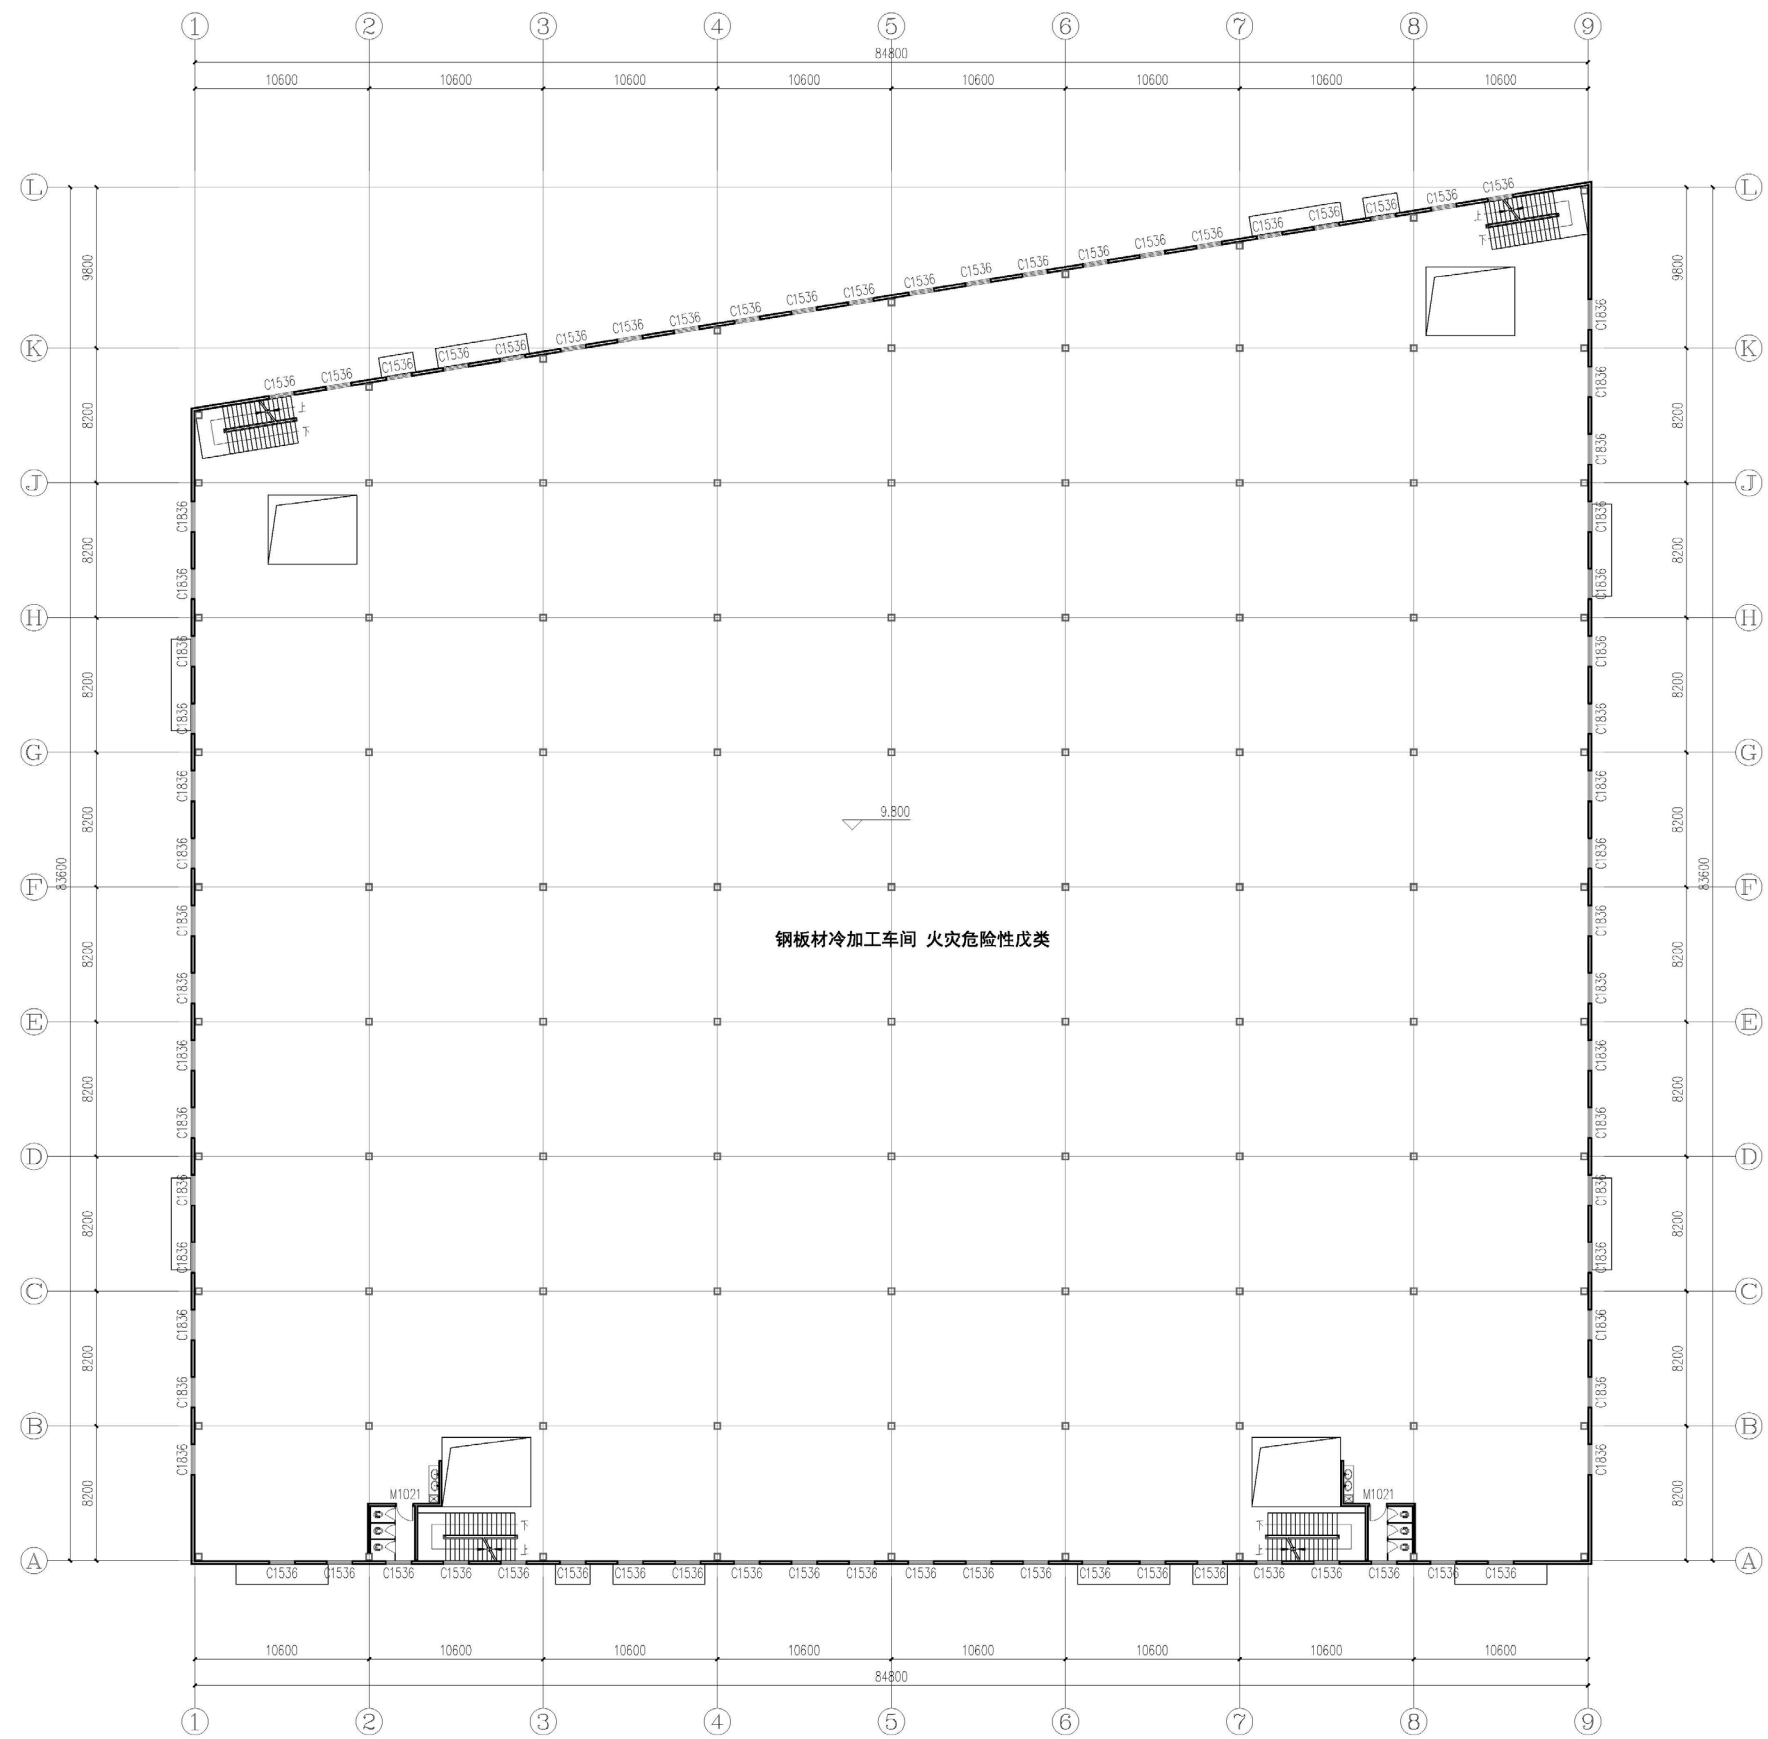





二层平面图 1:200

本层建筑面积: 6598.41m²

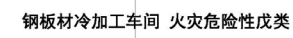

本层建筑面积: 6598.41m²

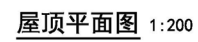

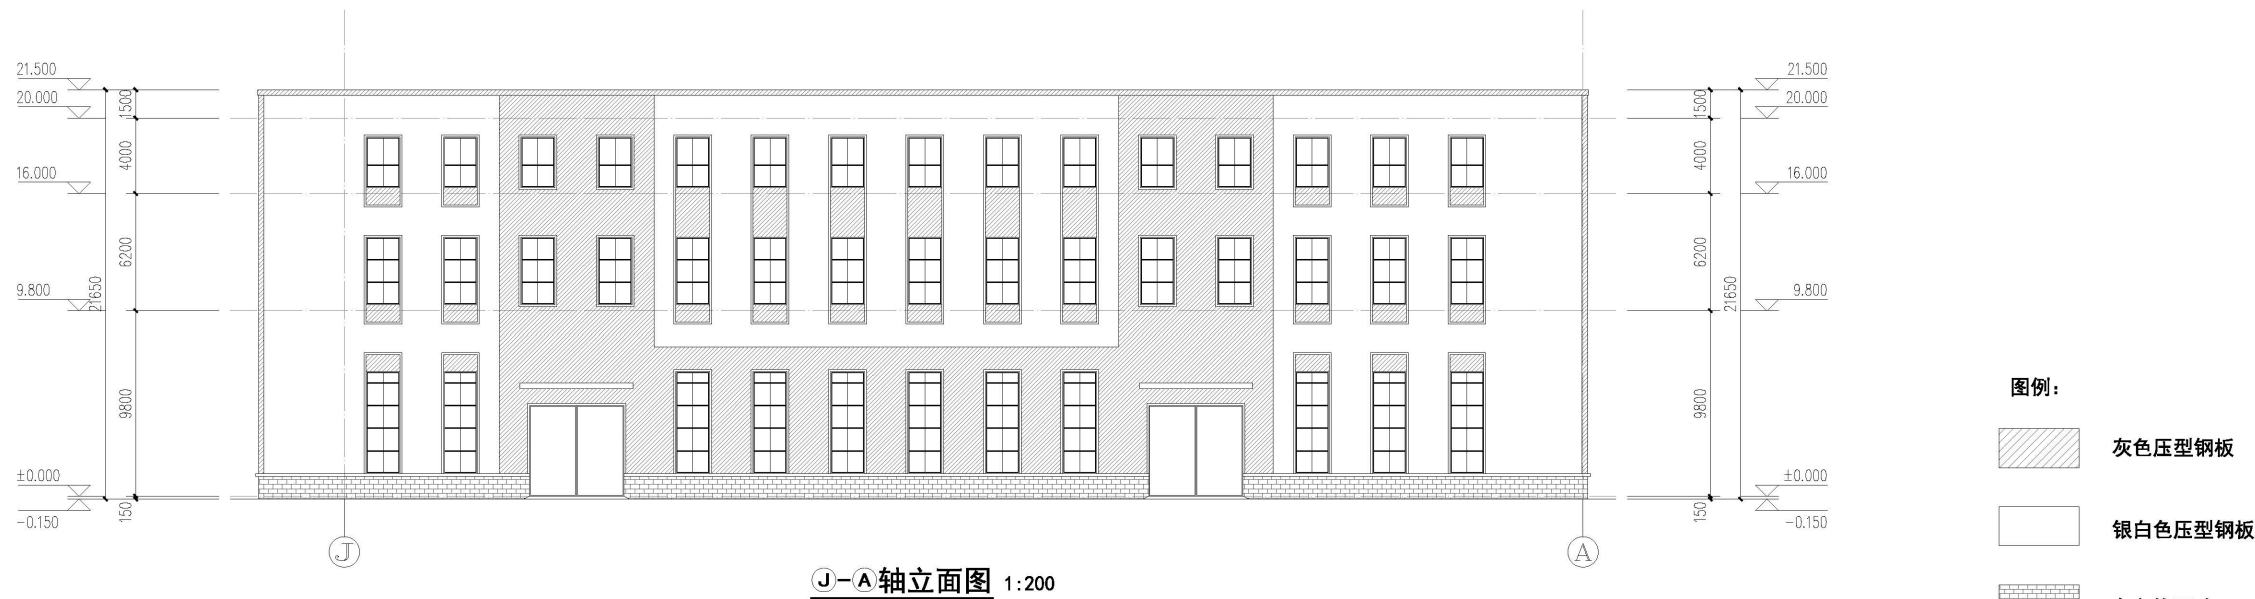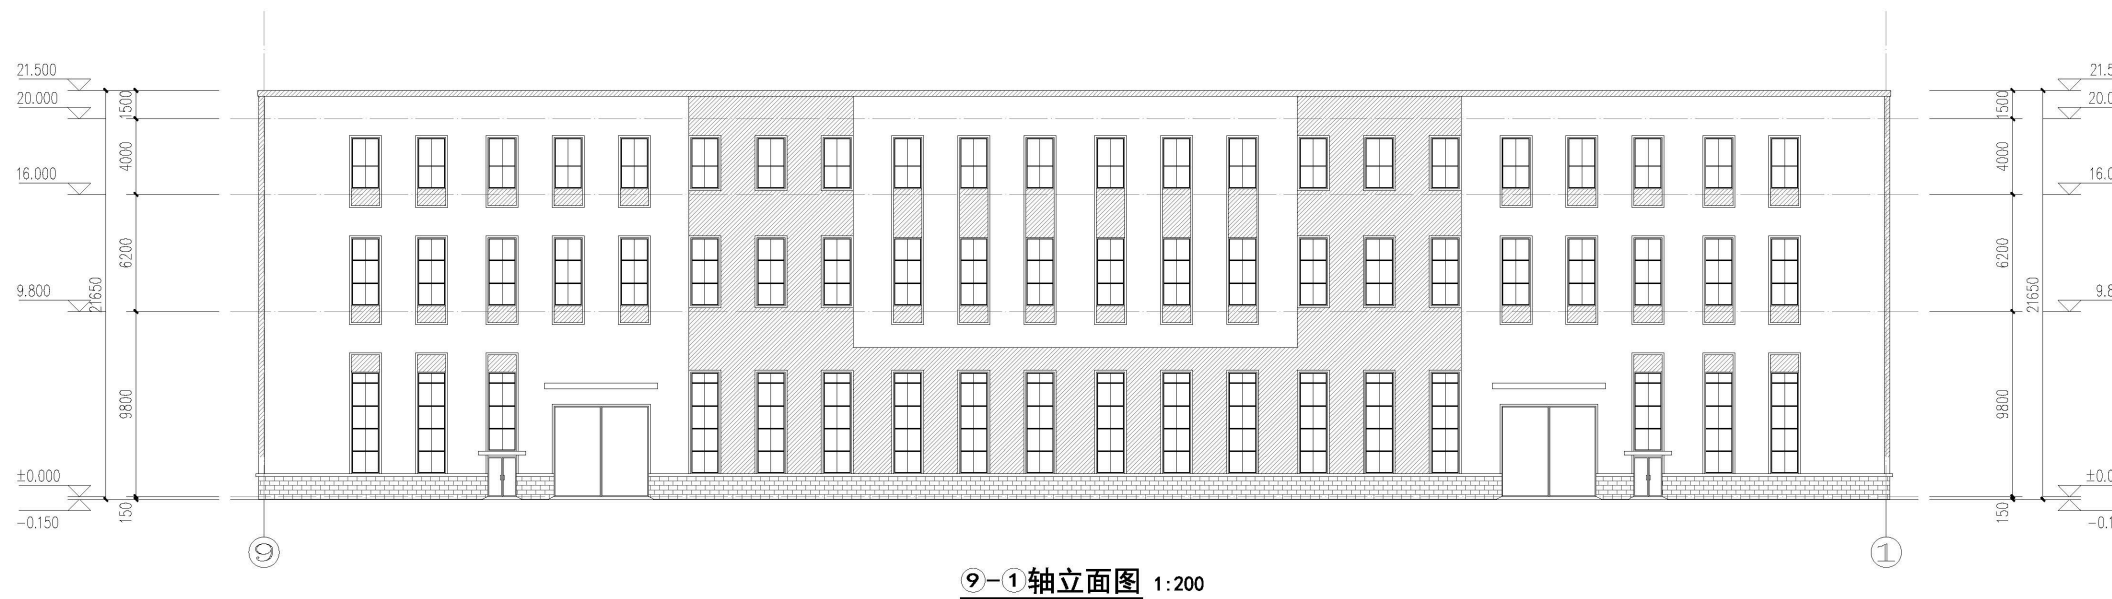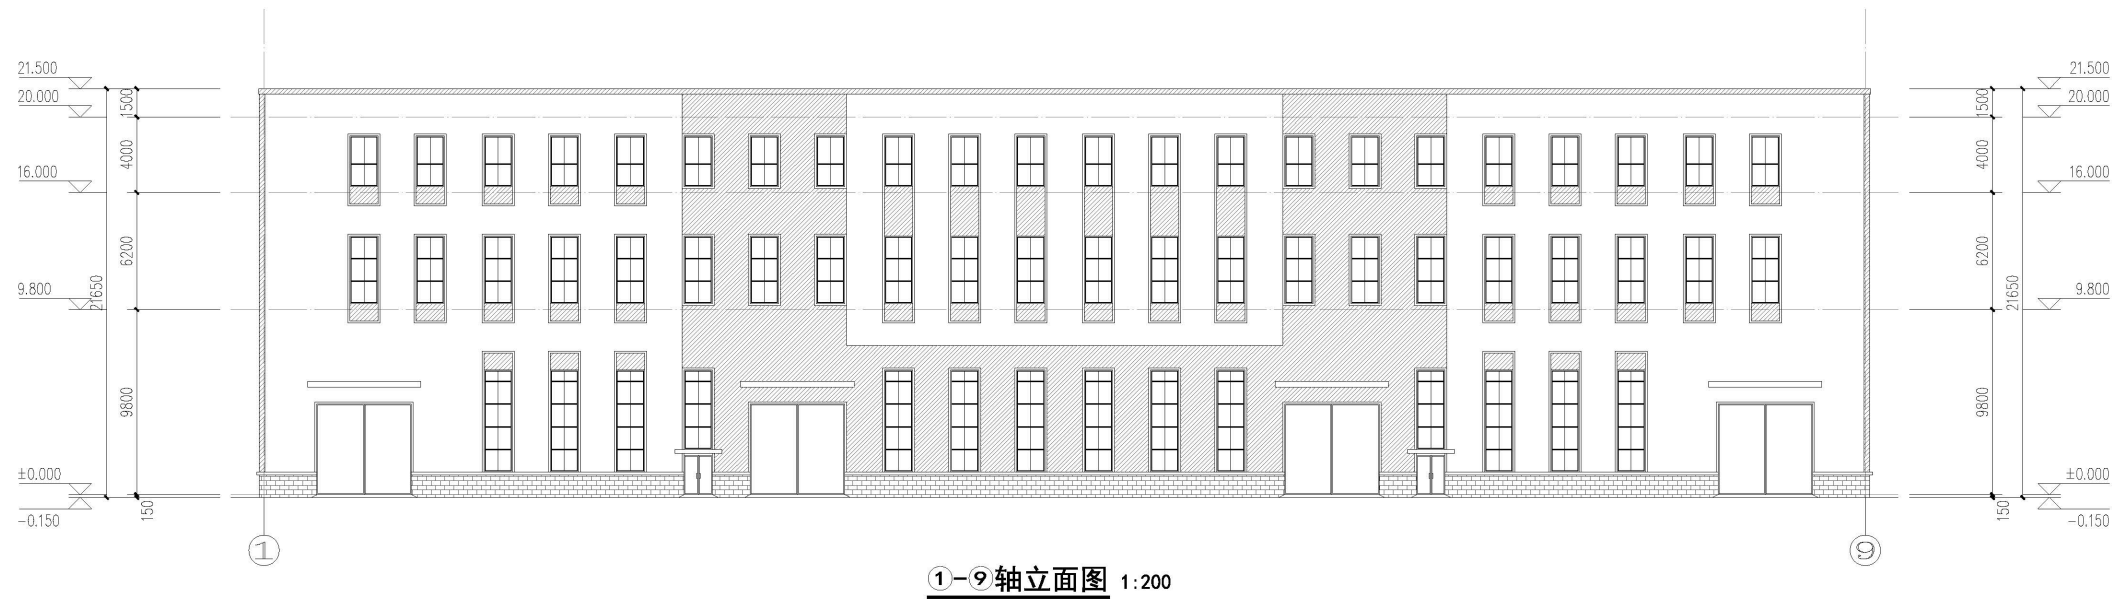

图例:



灰色压型钢板




银白色压型钢板



灰色饰面砖




A-N轴立面图 1:200

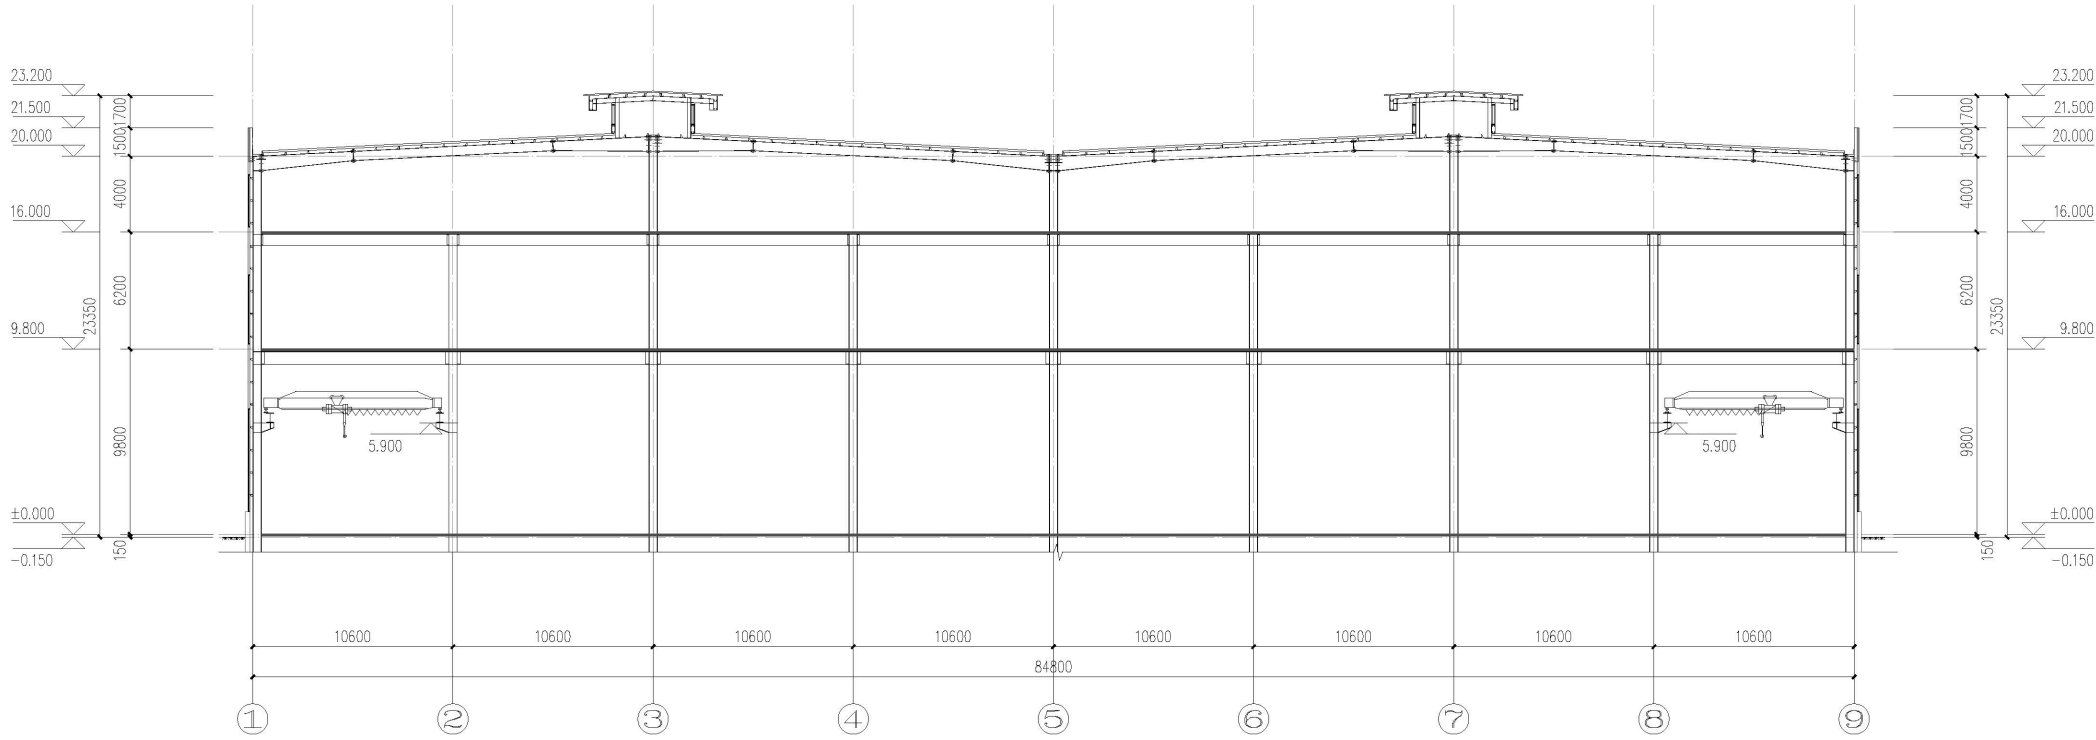

1-1剖面图 1:200

图例:


- 灰色压型钢板
- 银白色压型钢板
- 灰色饰面砖

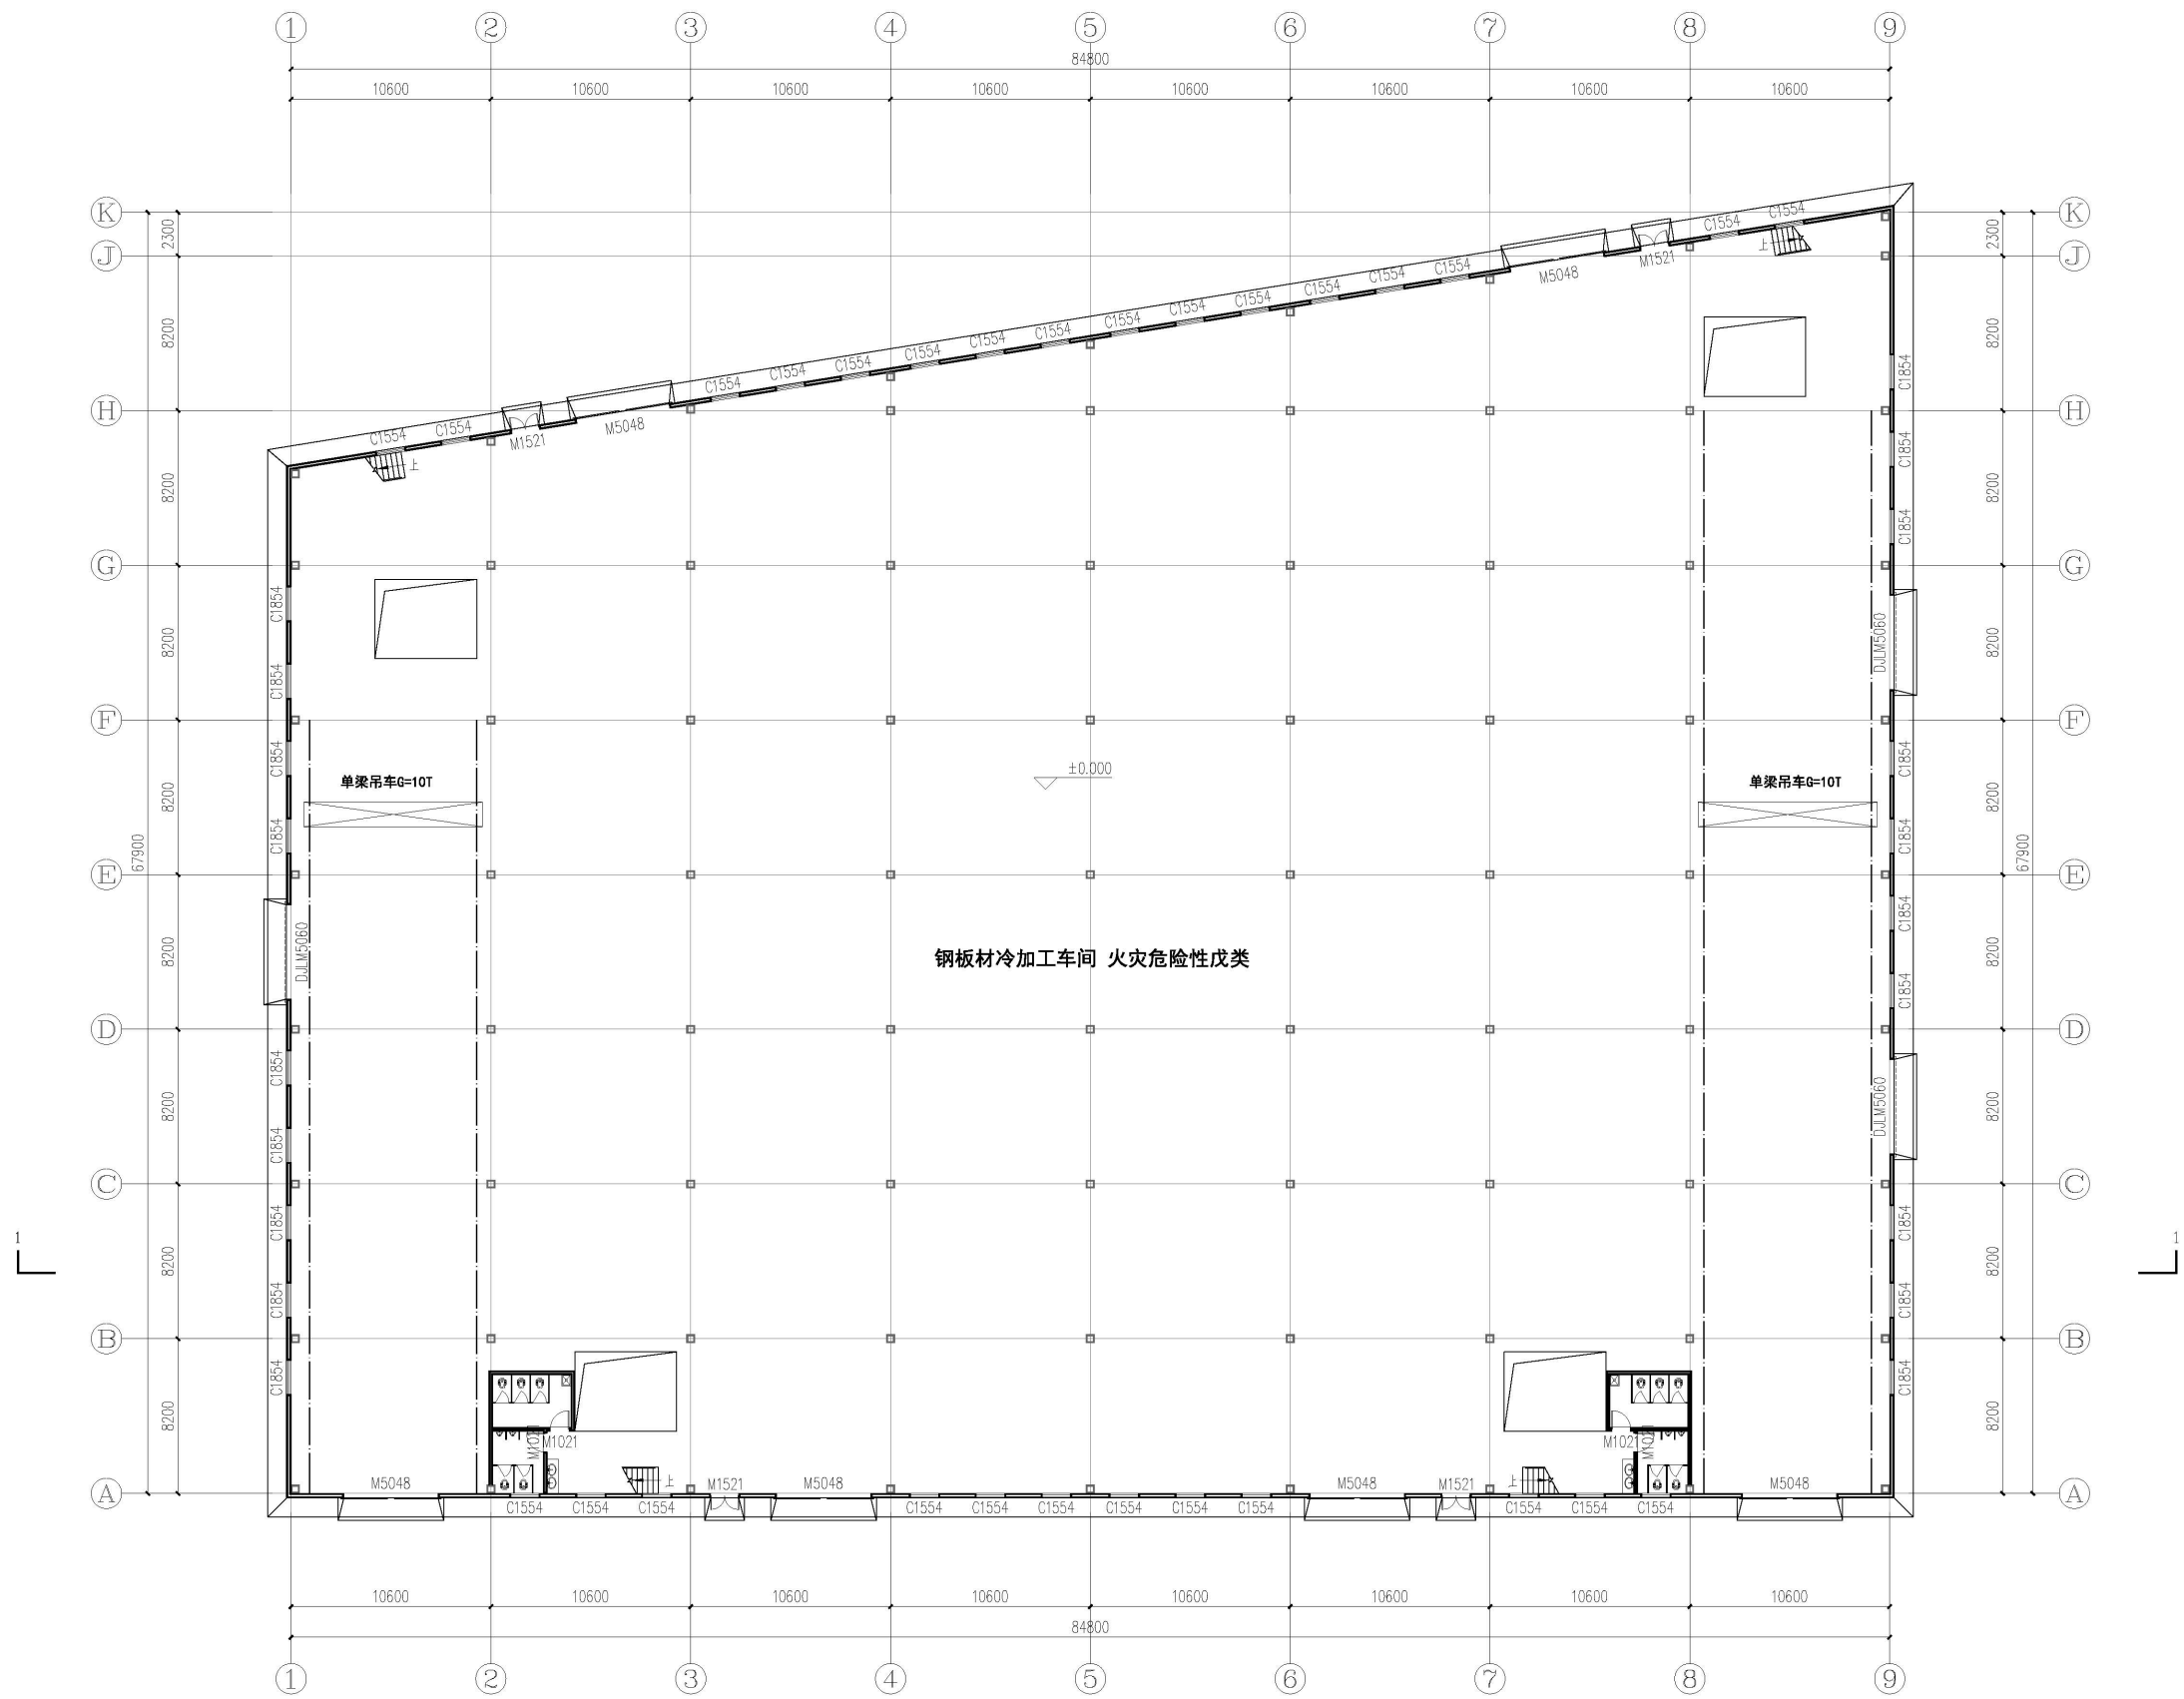

一层平面图 1:200


本层建筑面积: 5260.60m²
总建筑面积: 15781.80m²



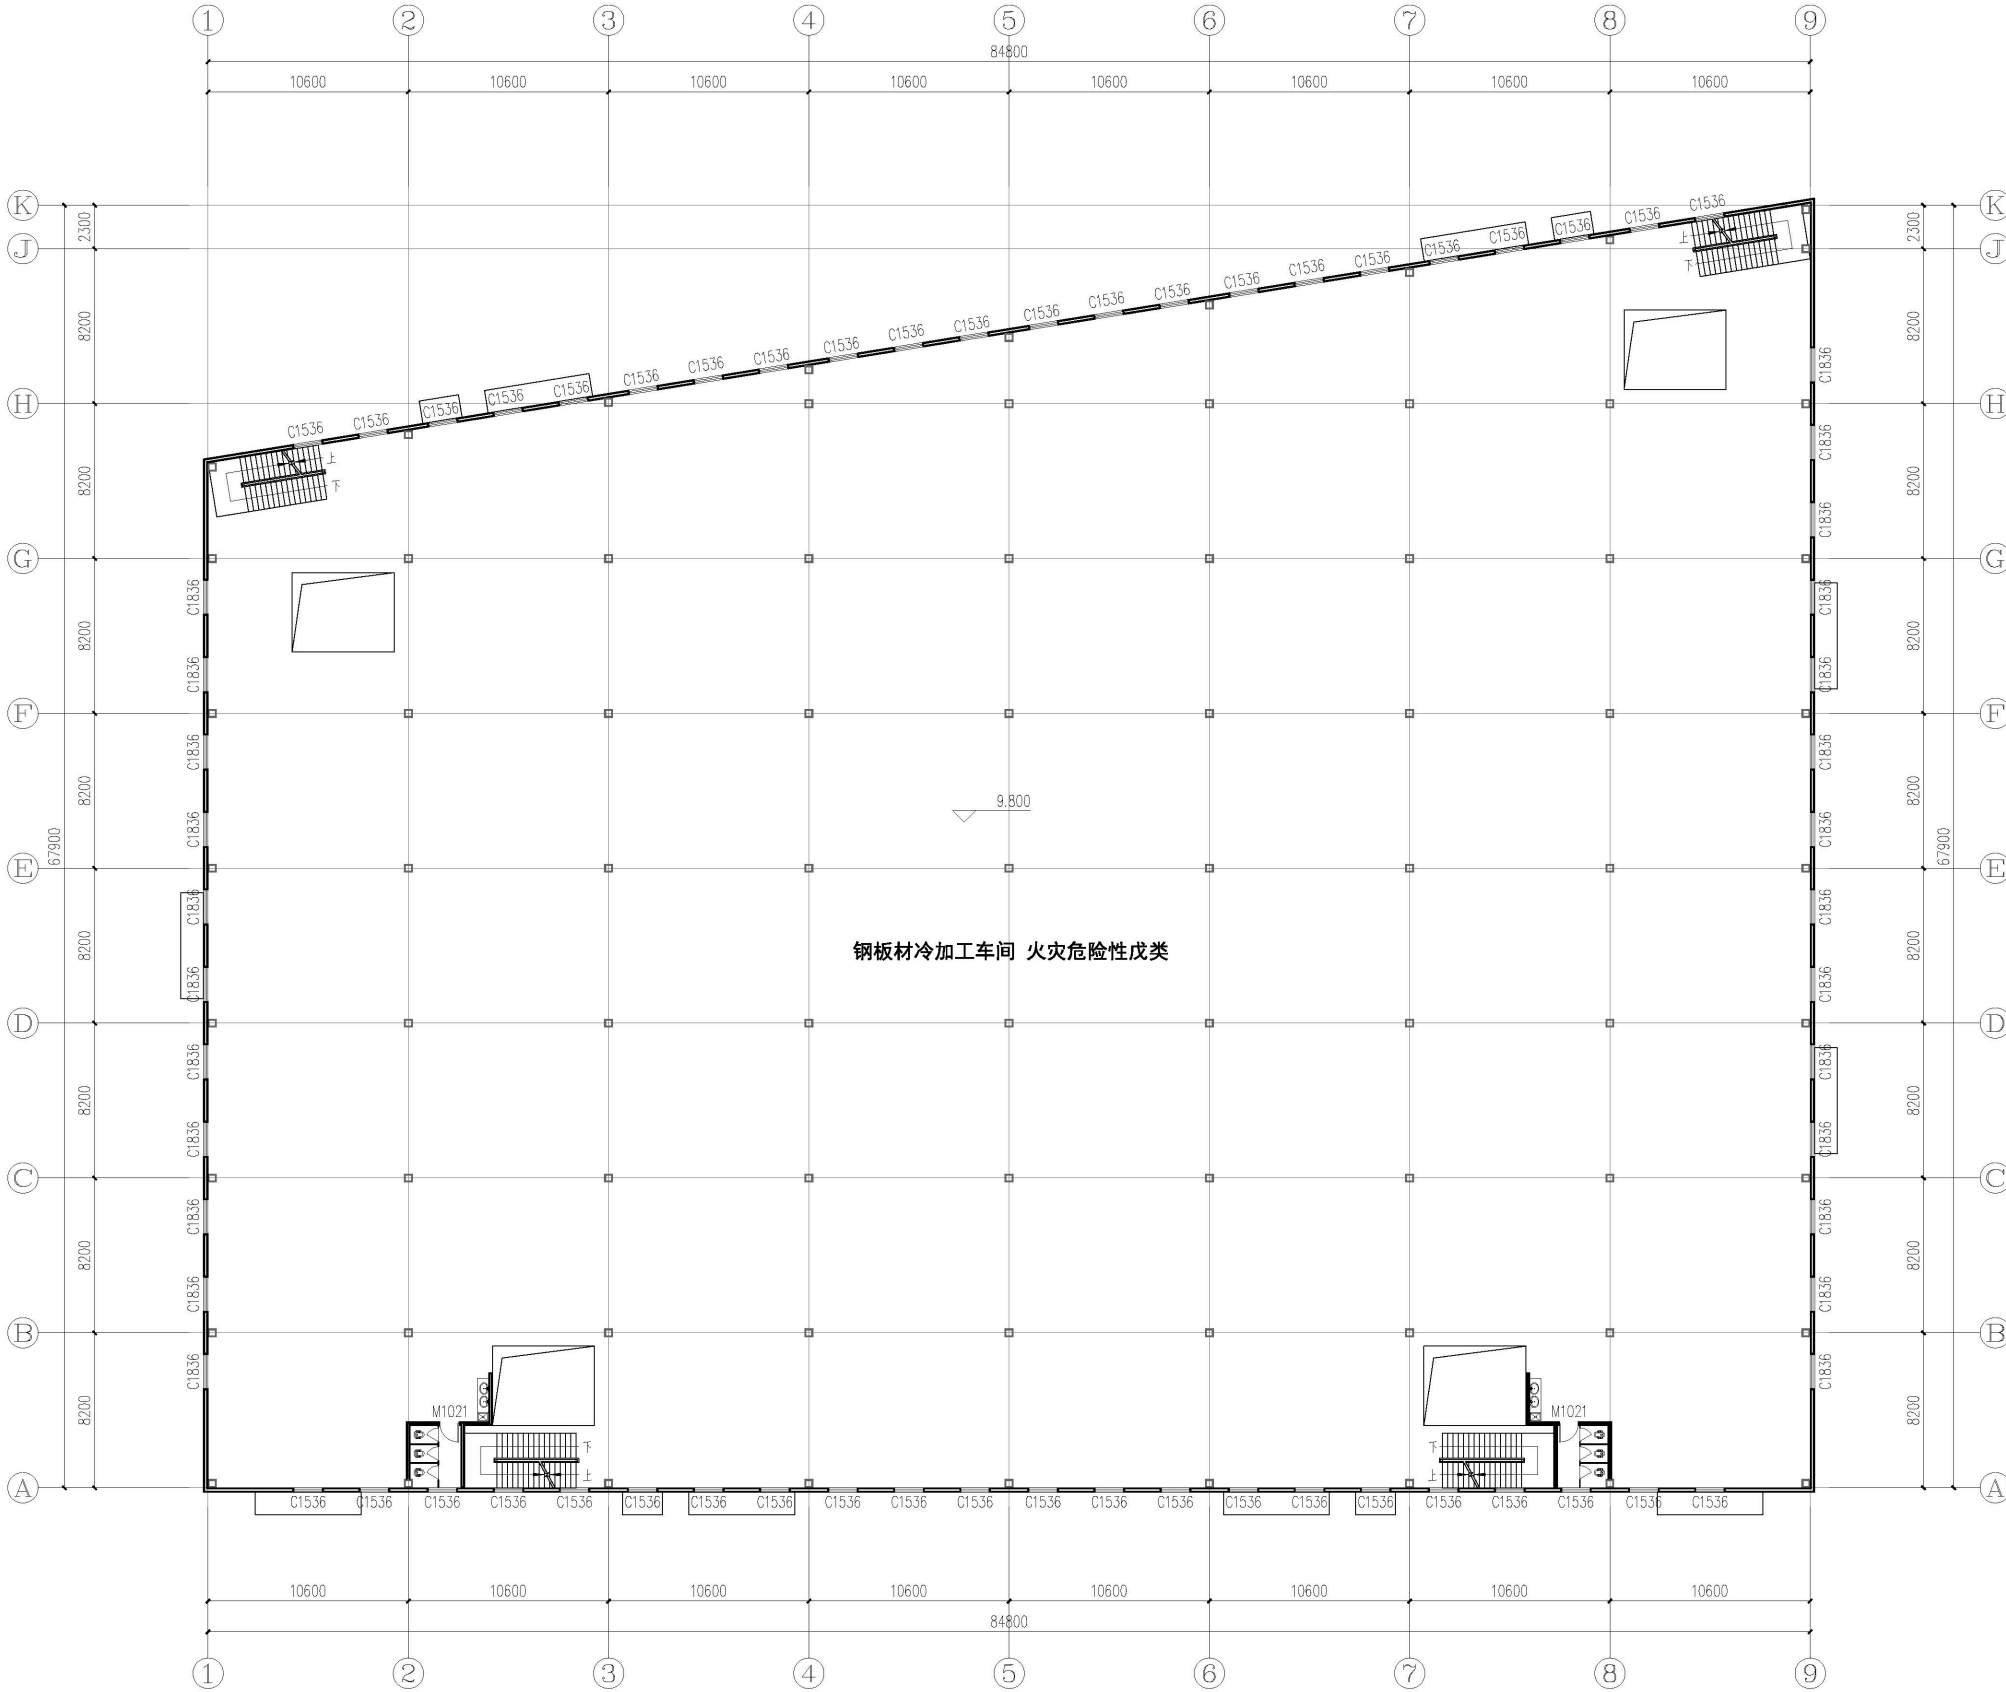


二层平面图 1:200




本层建筑面积: 5260.60m²

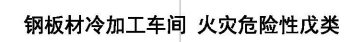

本层建筑面积：5260.60m²

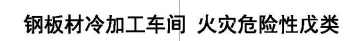

本层建筑面积: 5260.60m²

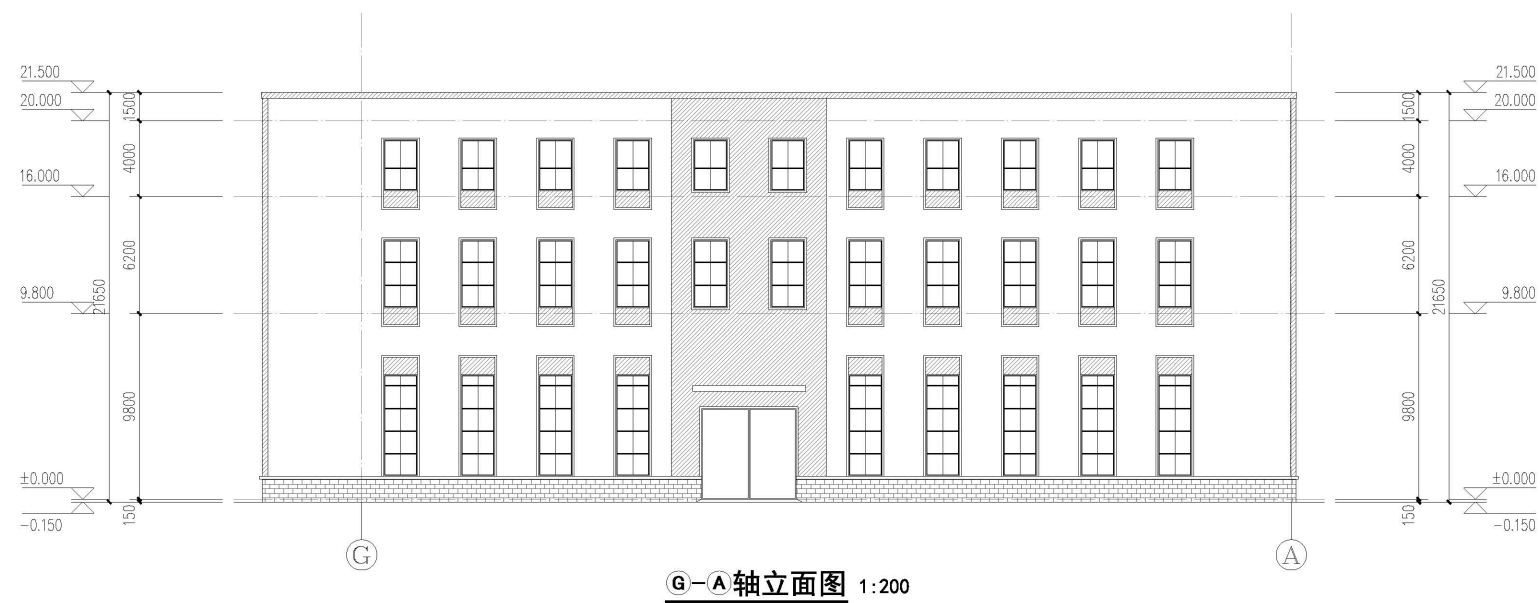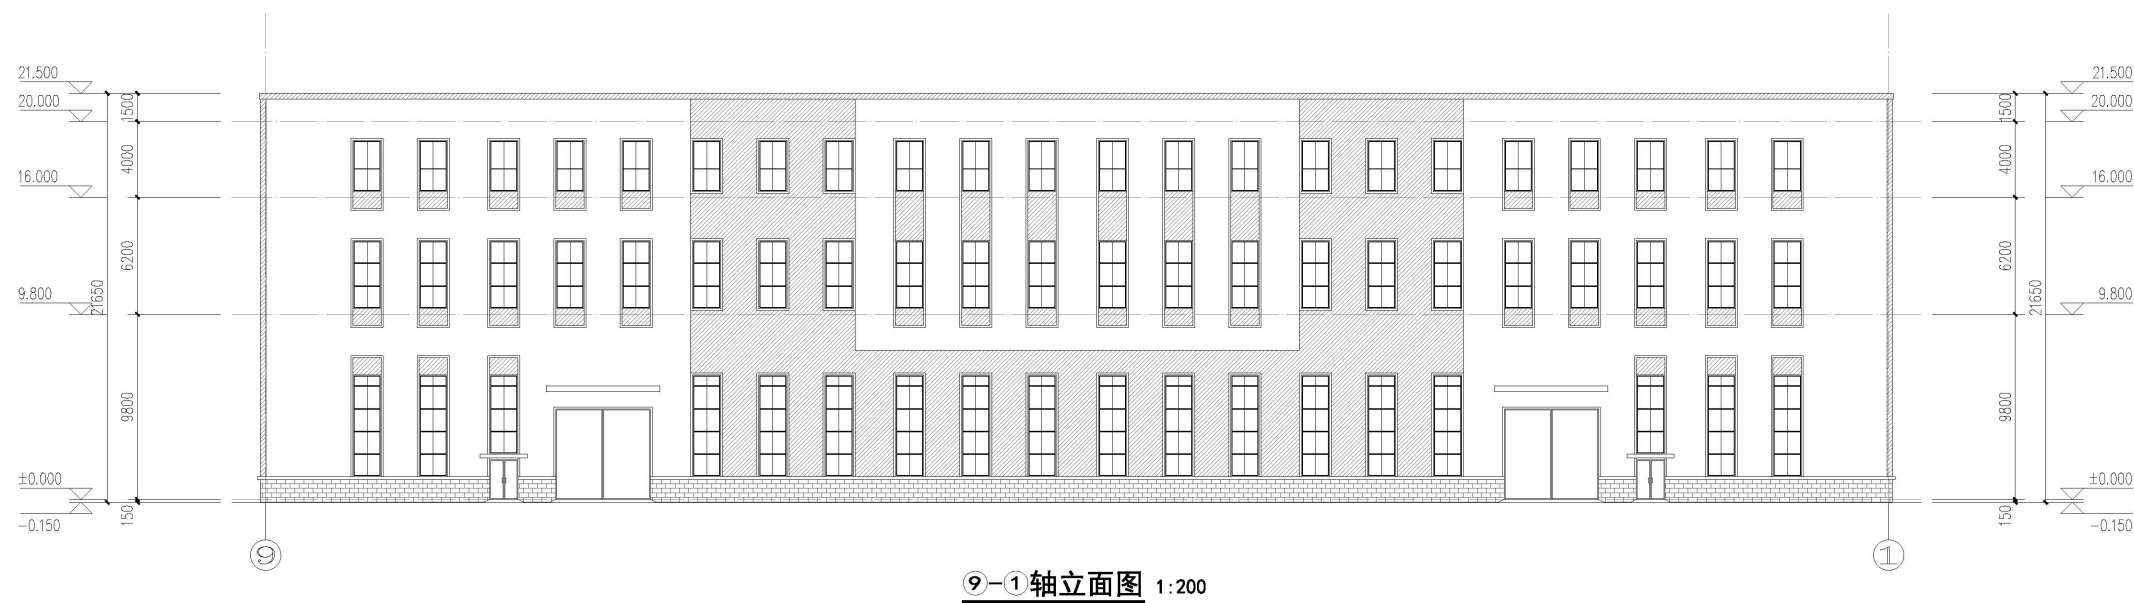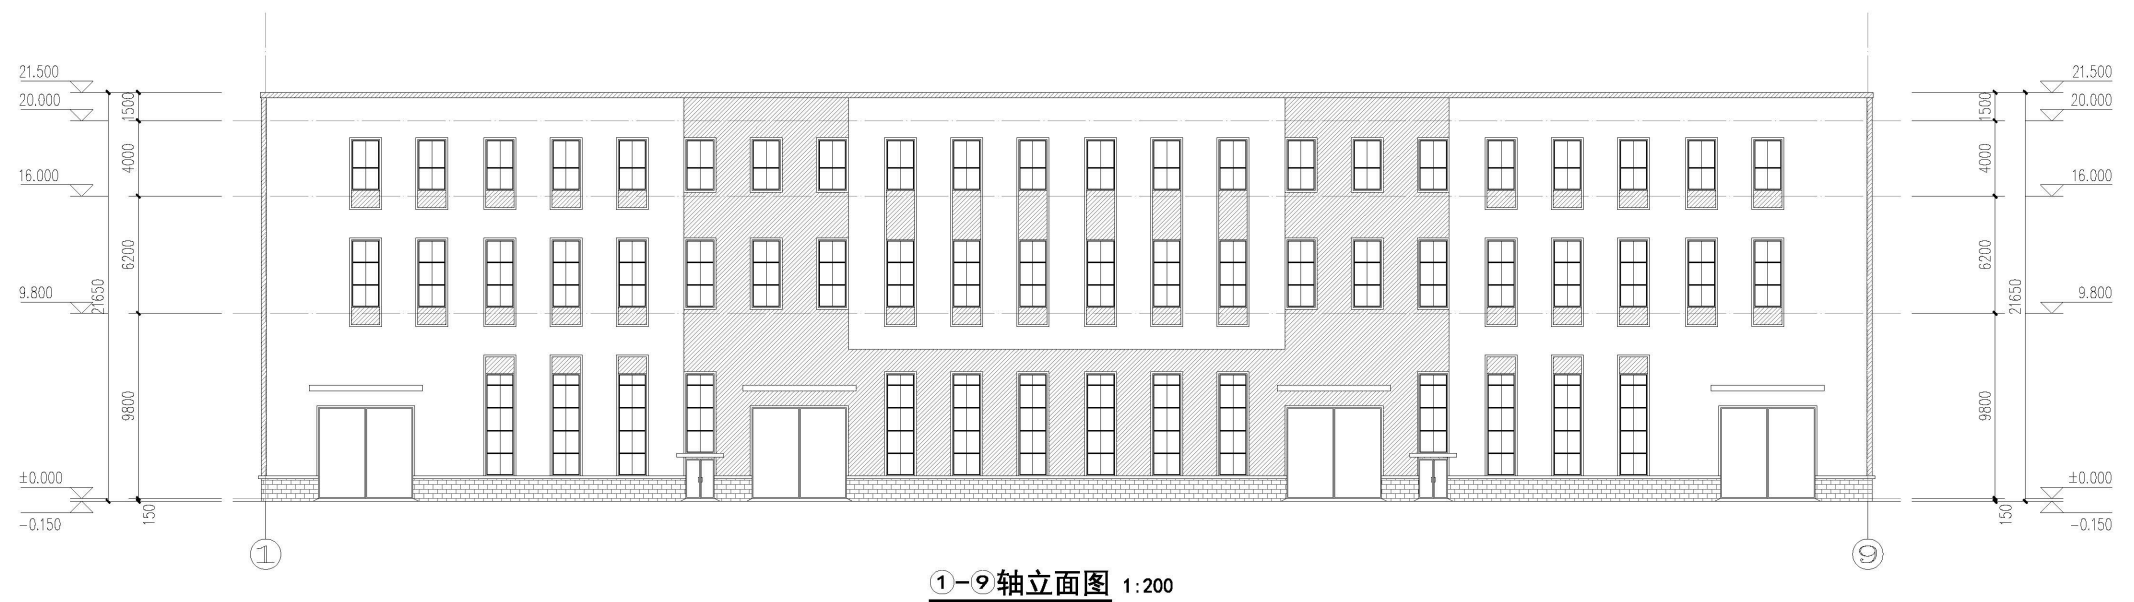


图例:

- 灰色压型钢板
- 银白色压型钢板
- 灰色饰面砖




A-K轴立面图 1:200

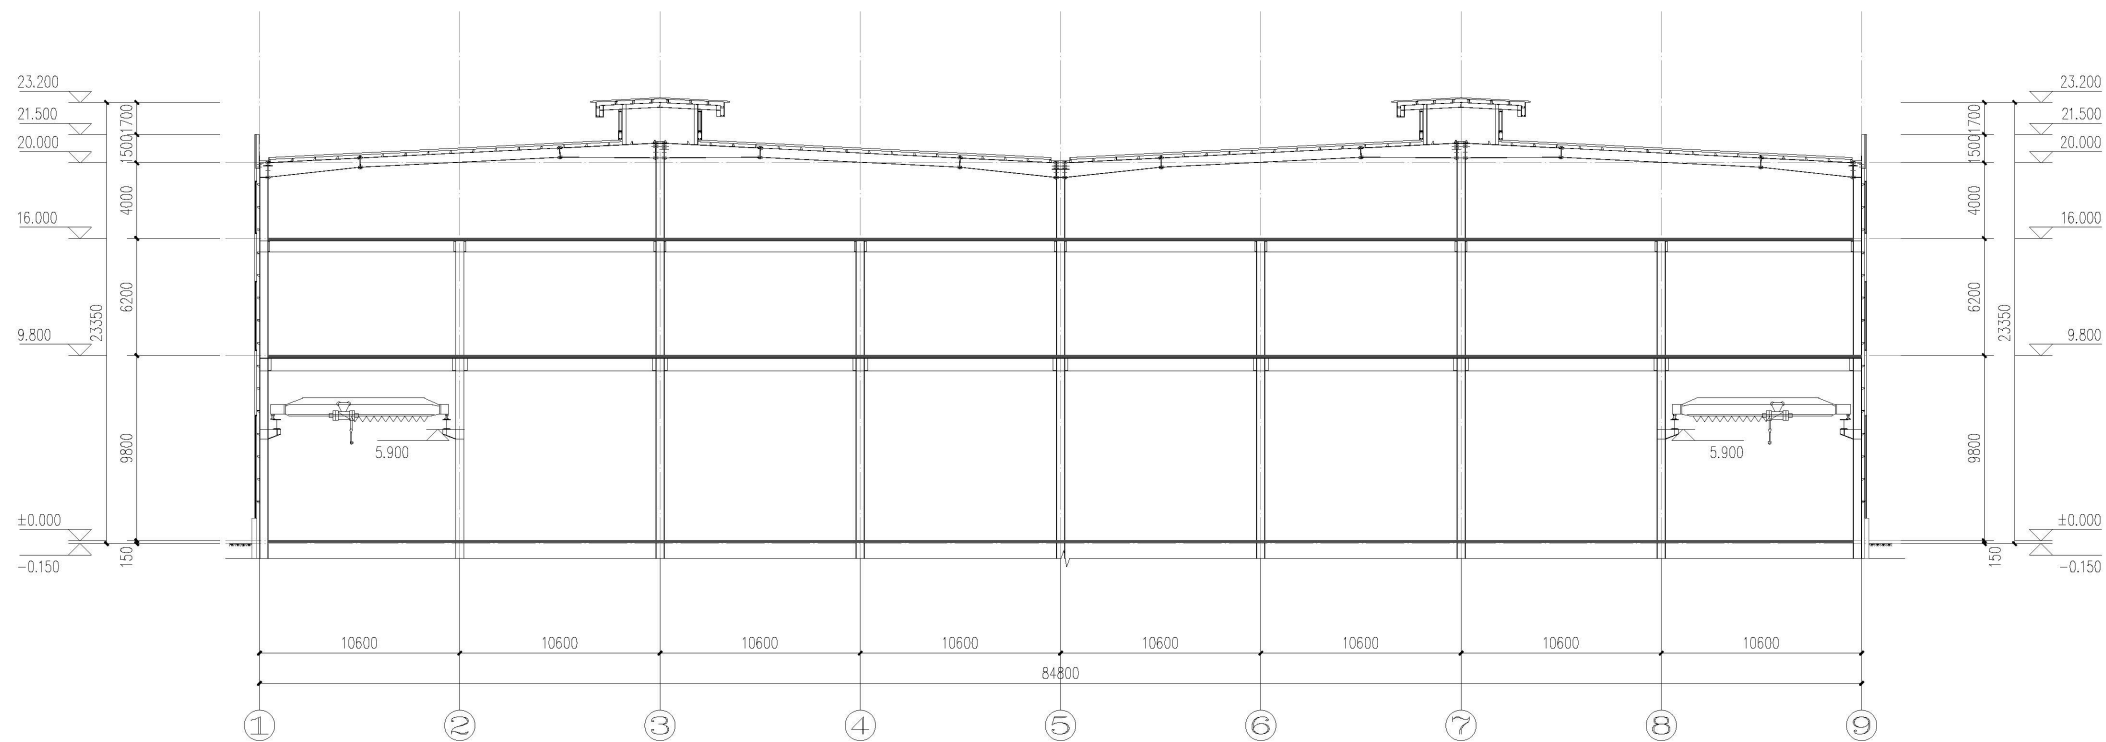

1-1剖面图 1:200

图例:

- 灰色压型钢板
- 银白色压型钢板
- 灰色饰面砖

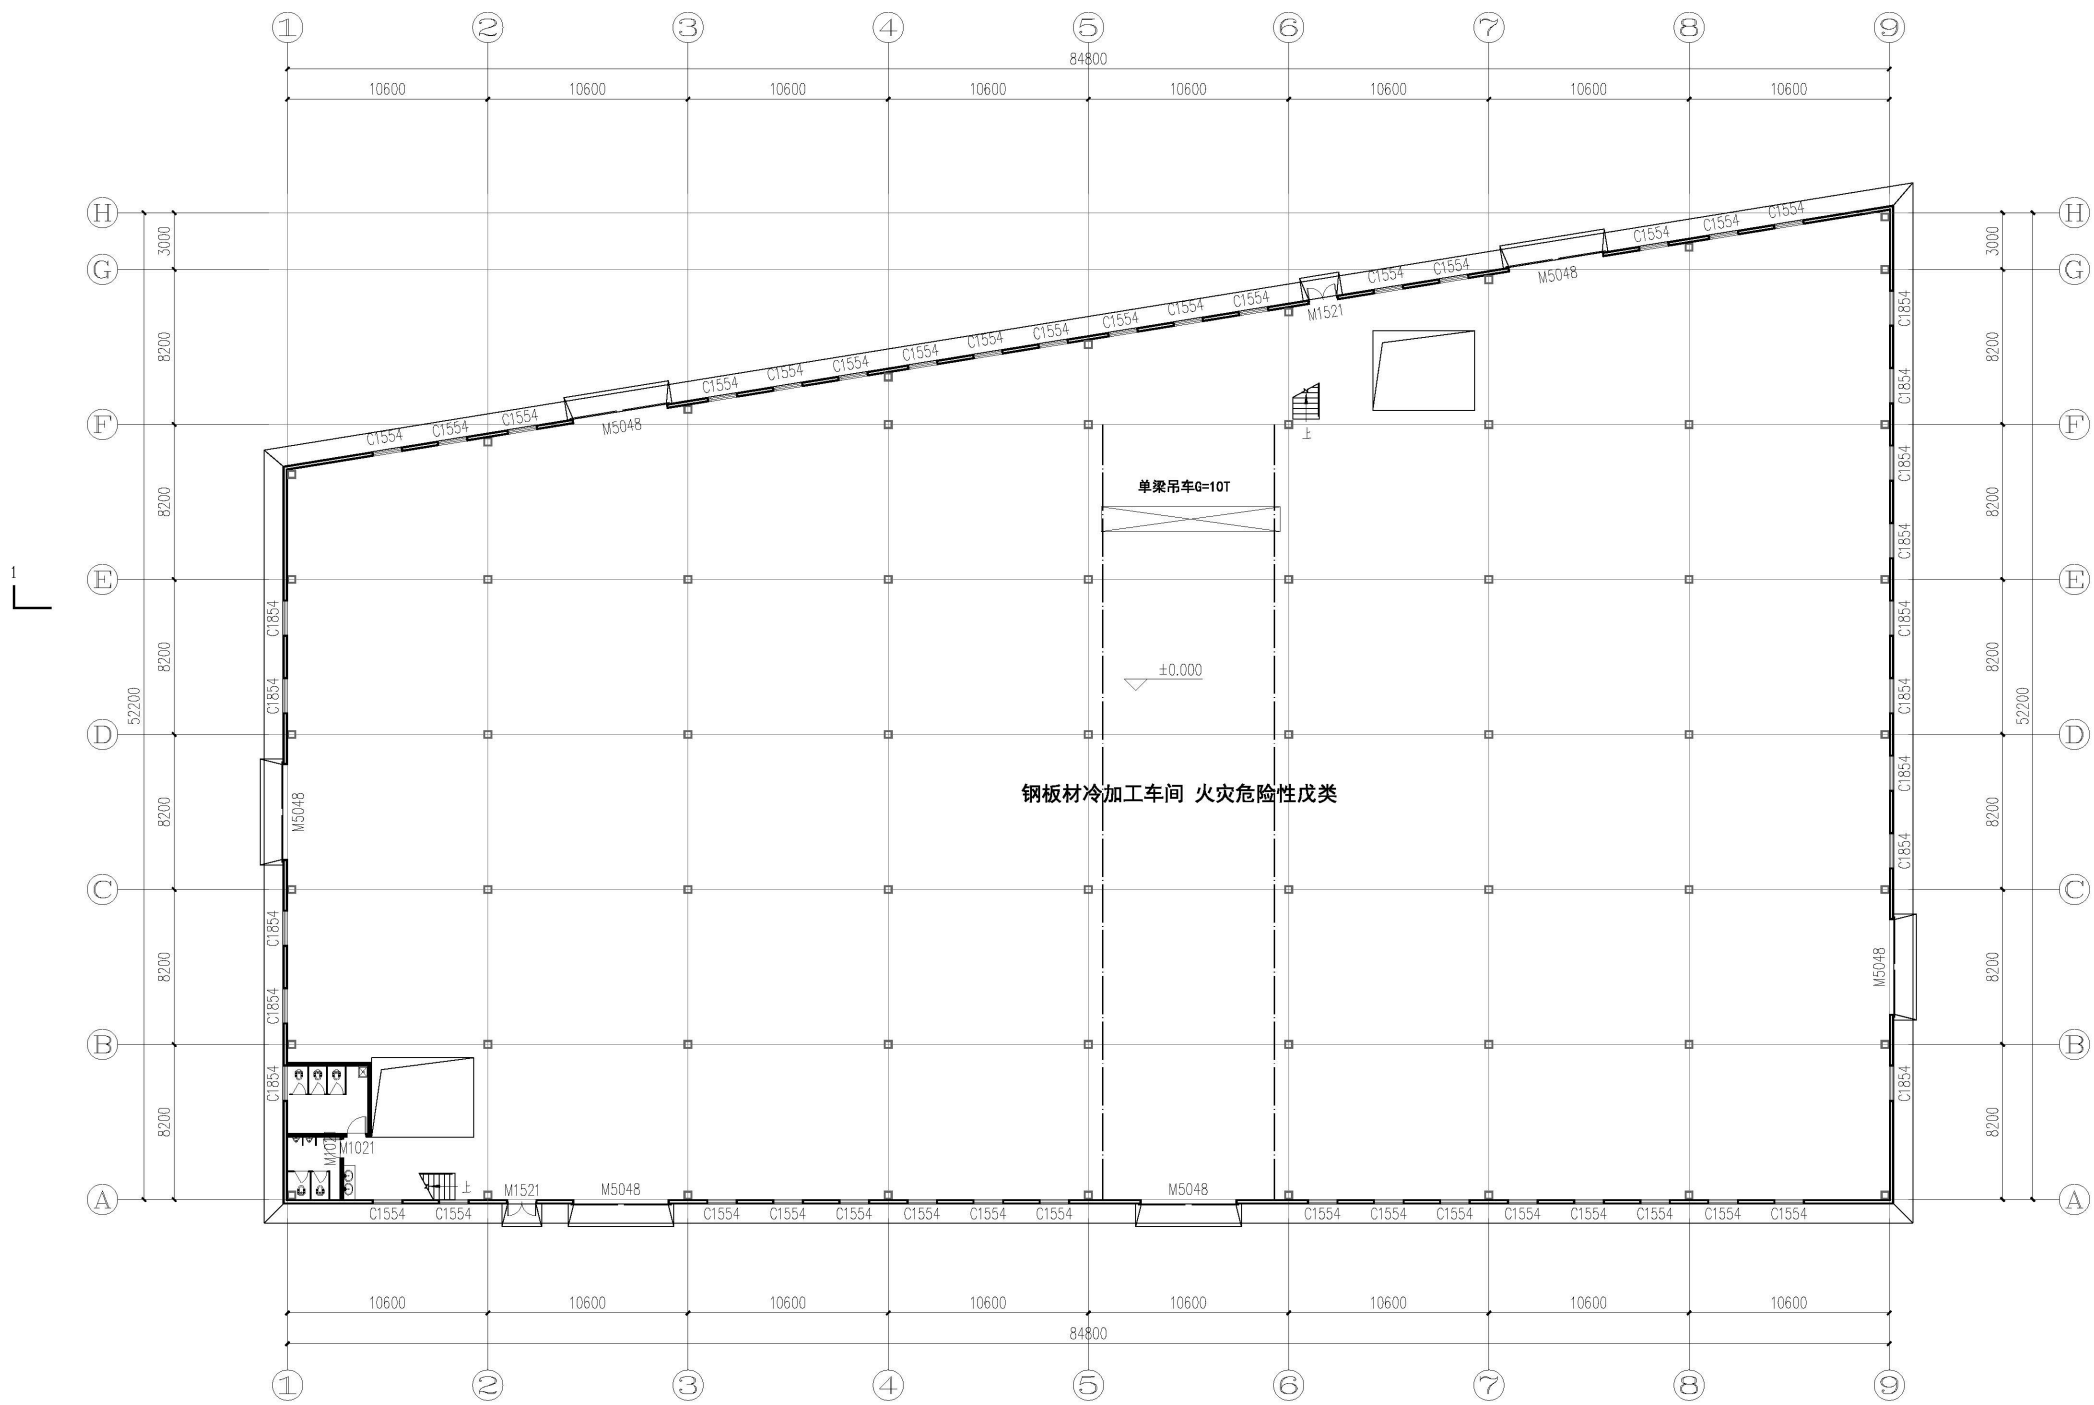


一层平面图 1:200

本层建筑面积: 3922.80m²


总建筑面积: 11768.40m²




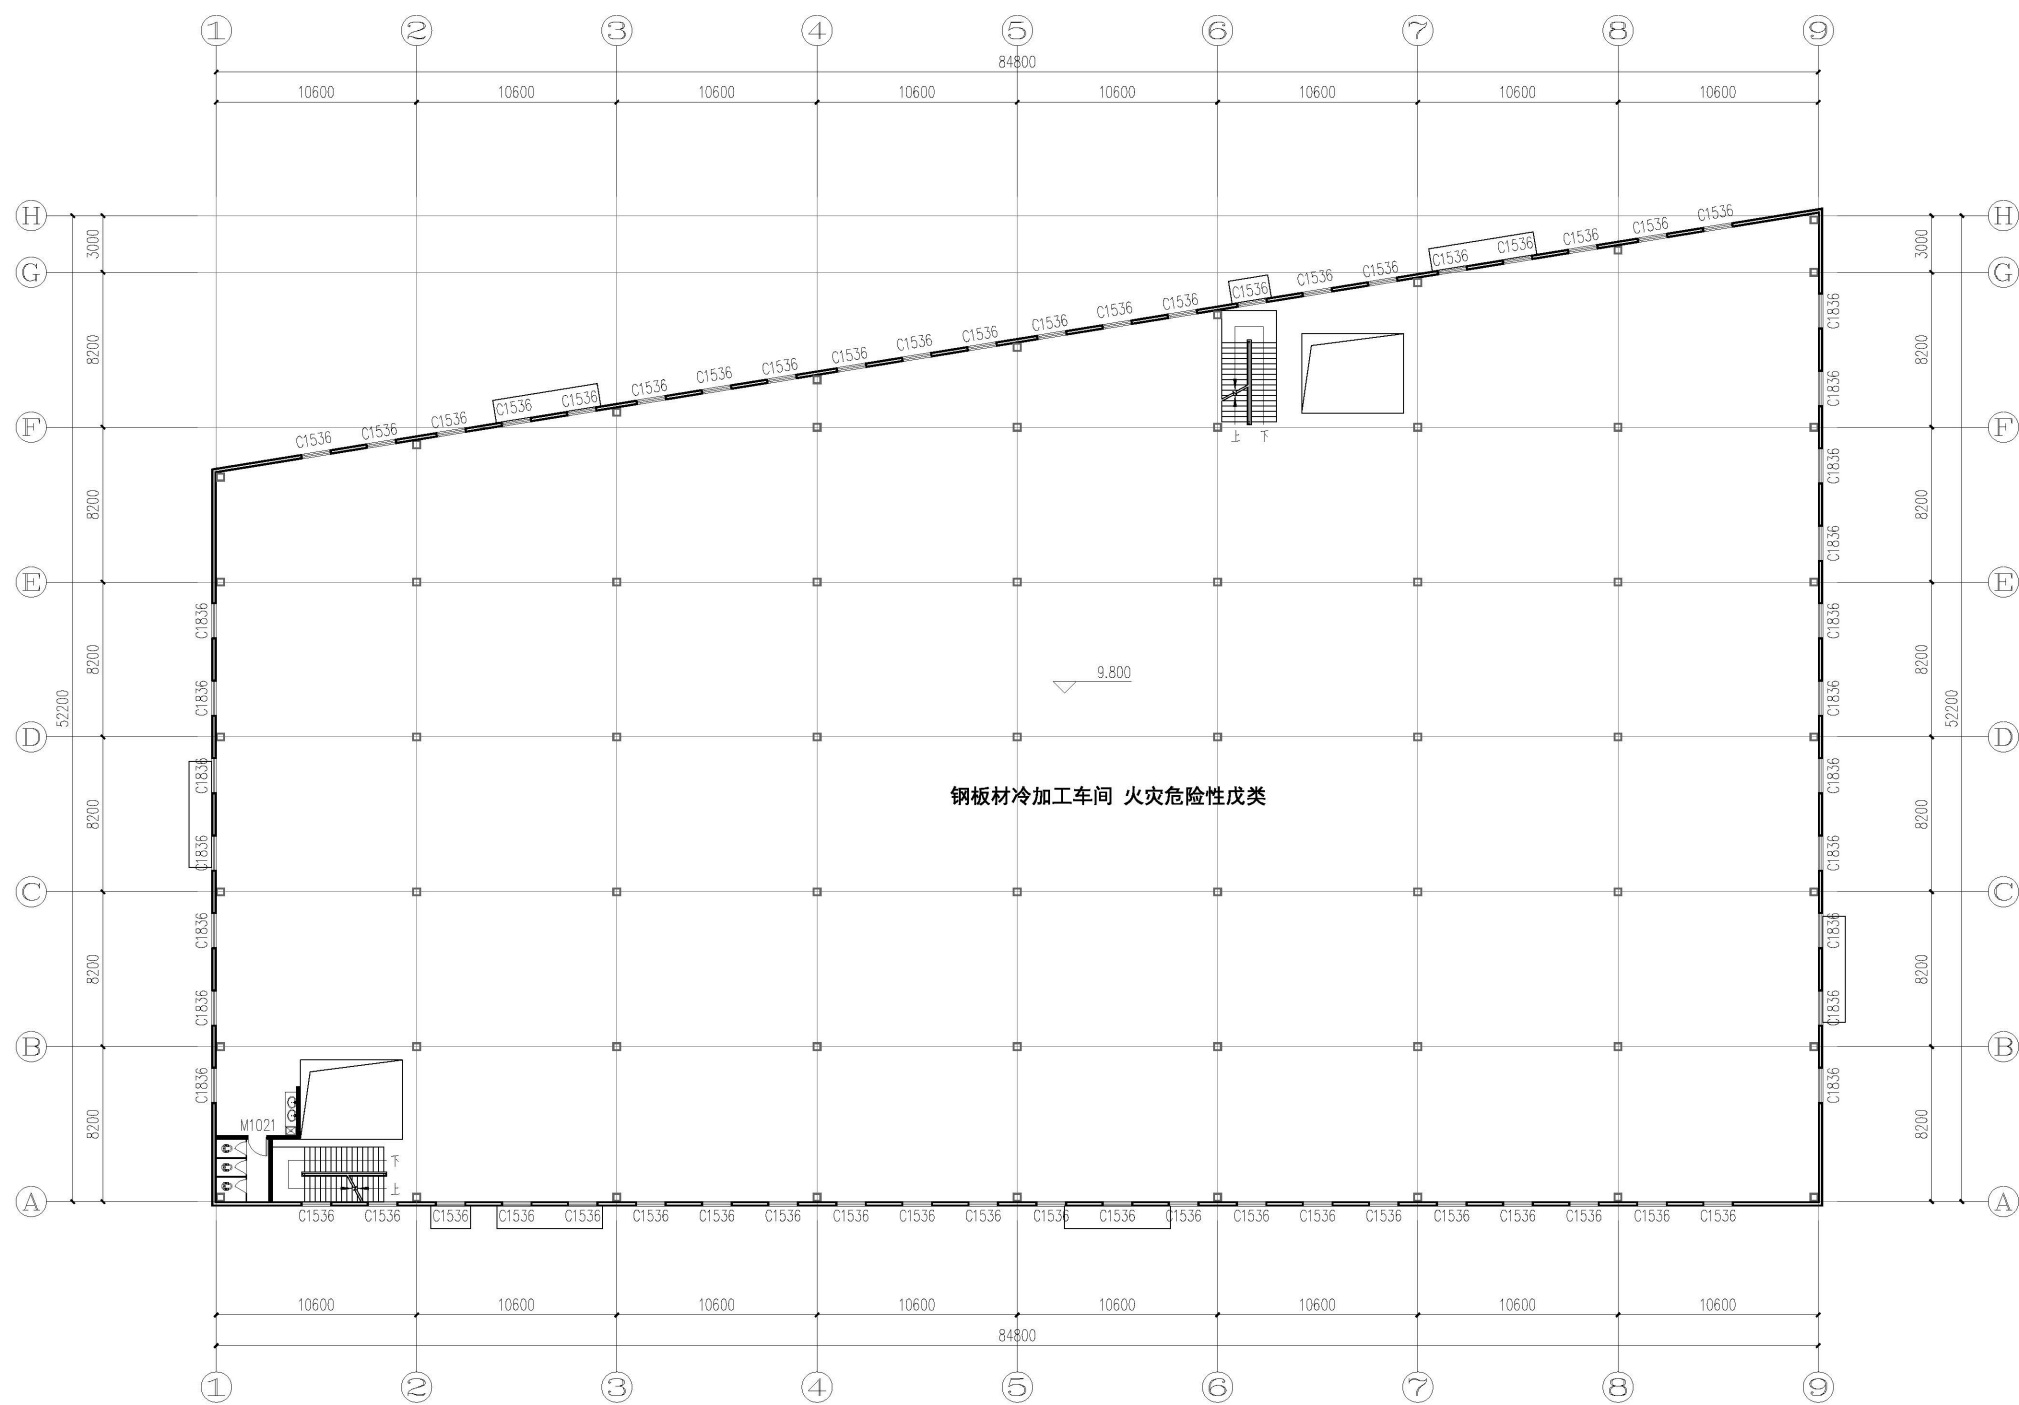

二层平面图 1:200

本层建筑面积: 3922.80m²

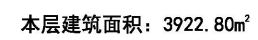


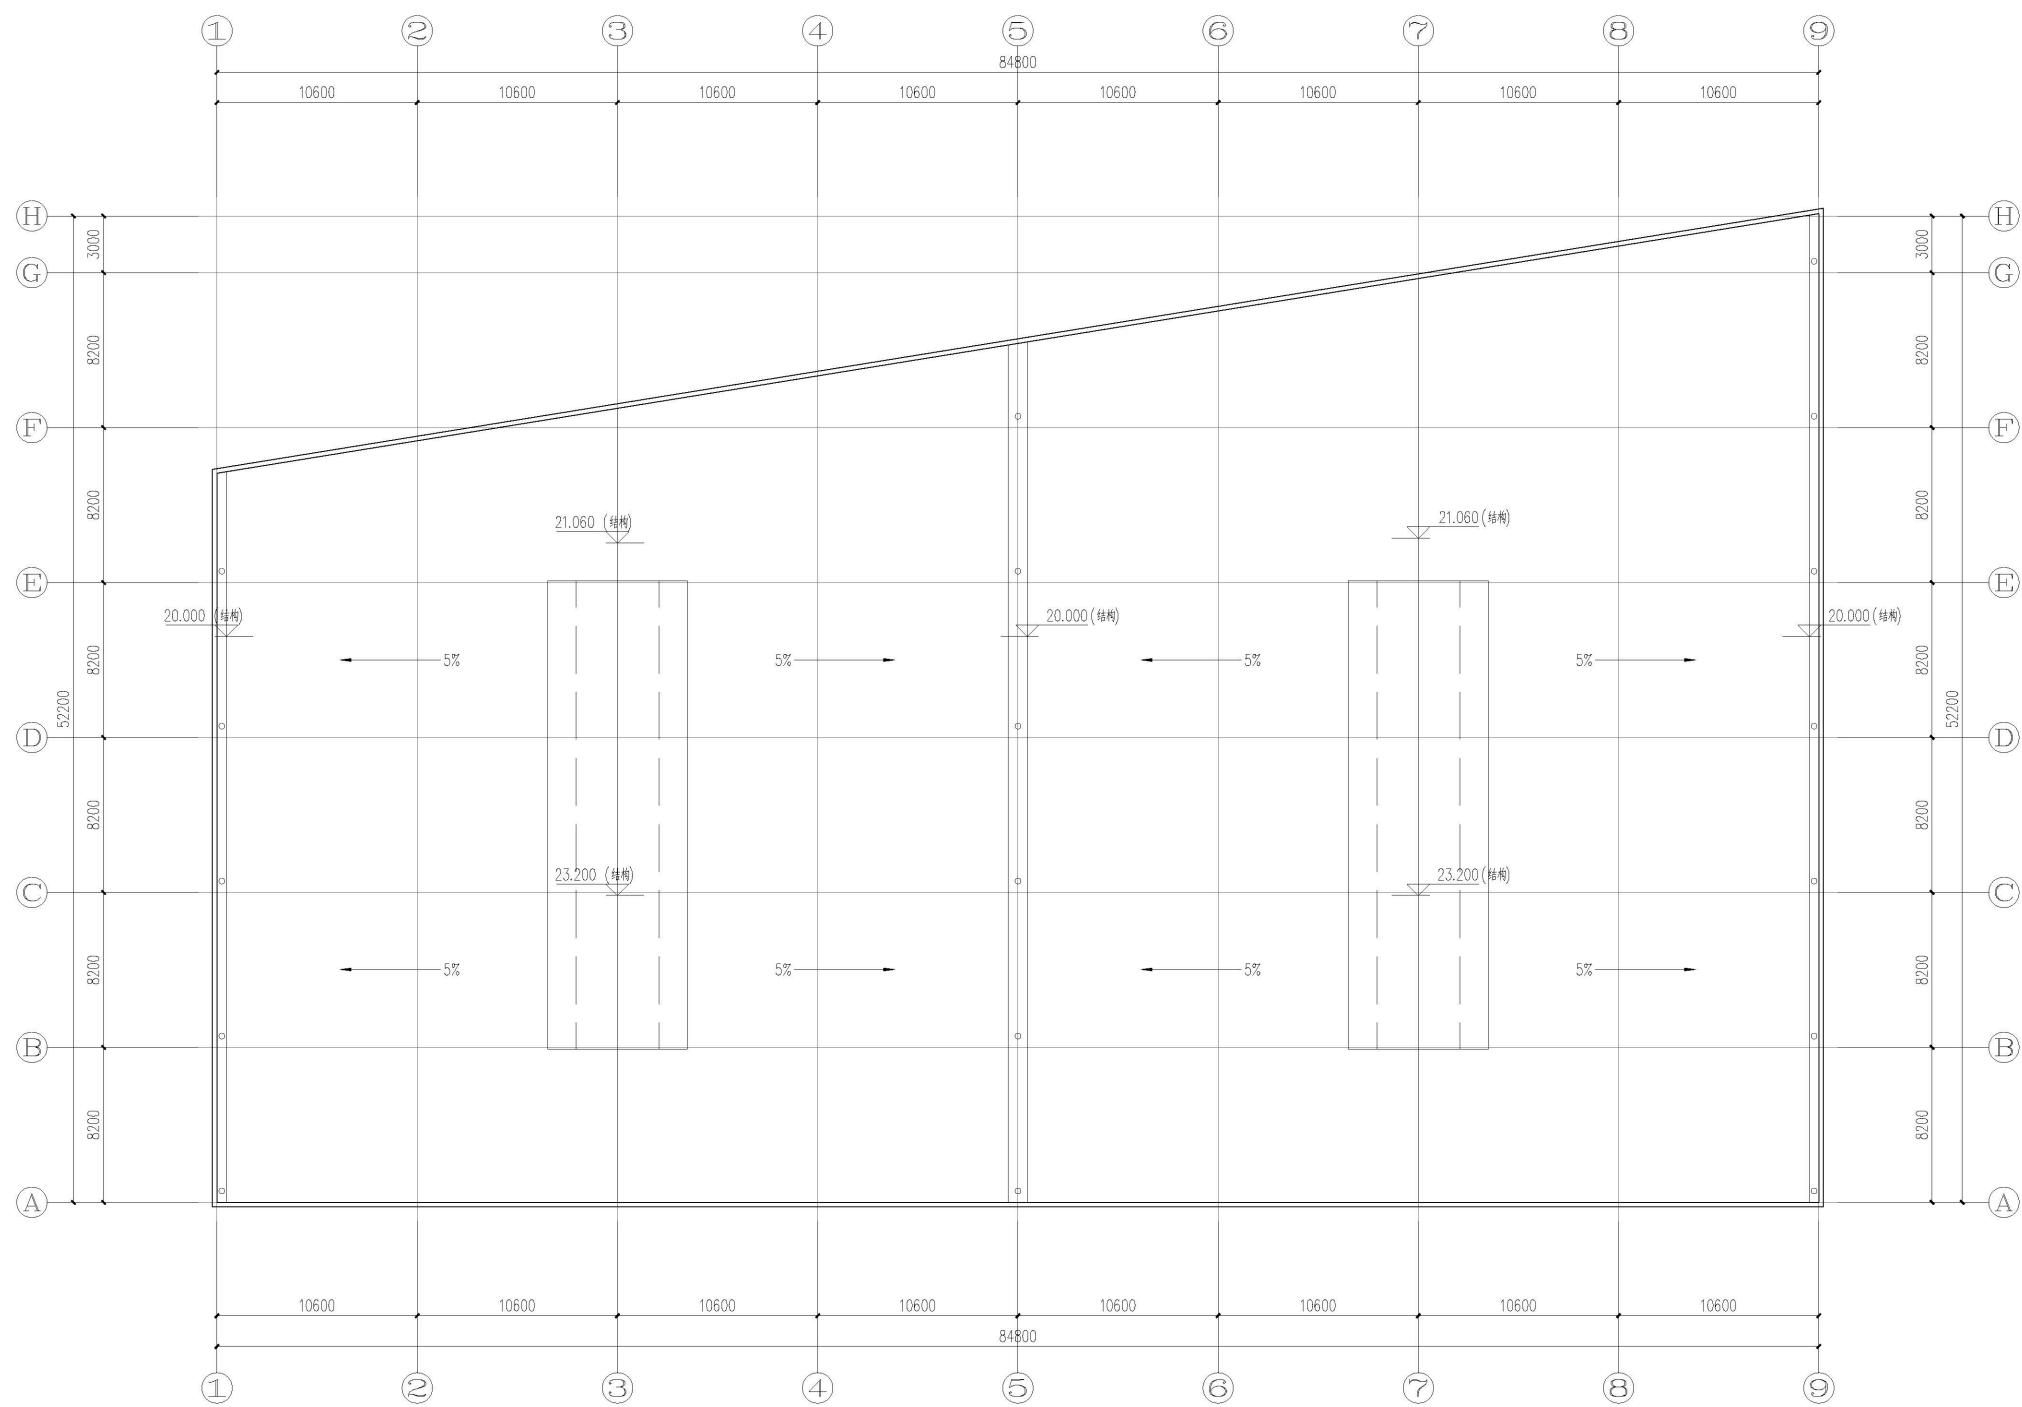


屋顶平面图 1:200



1-9轴立面图 1:200

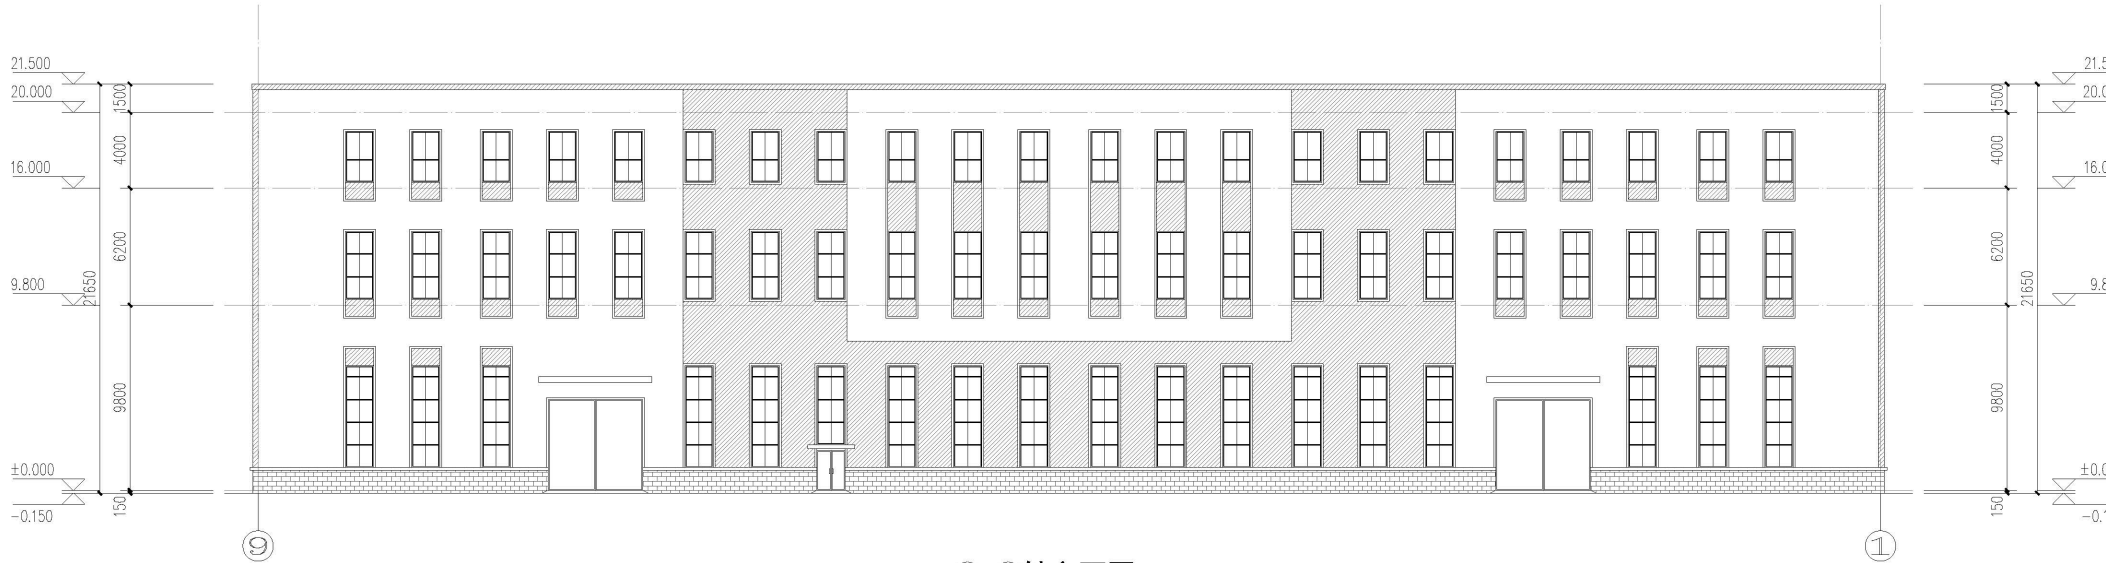

9-1轴立面图 1:200

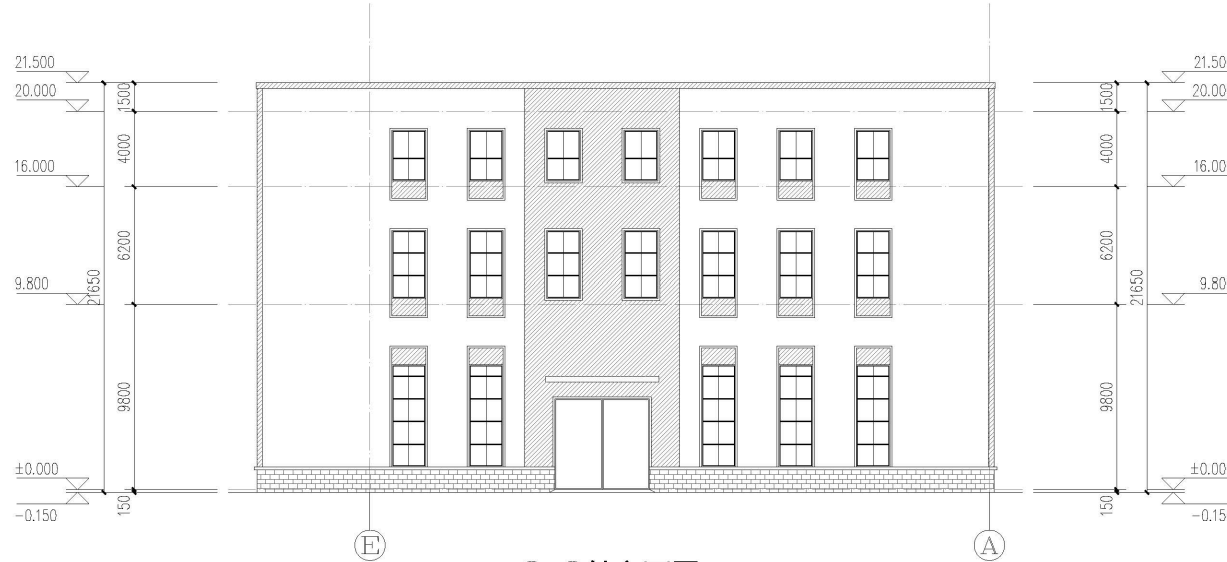

E-A轴立面图 1:200

图例:



灰色压型钢板




银白色压型钢板



灰色饰面砖



A-H轴立面图 1:200

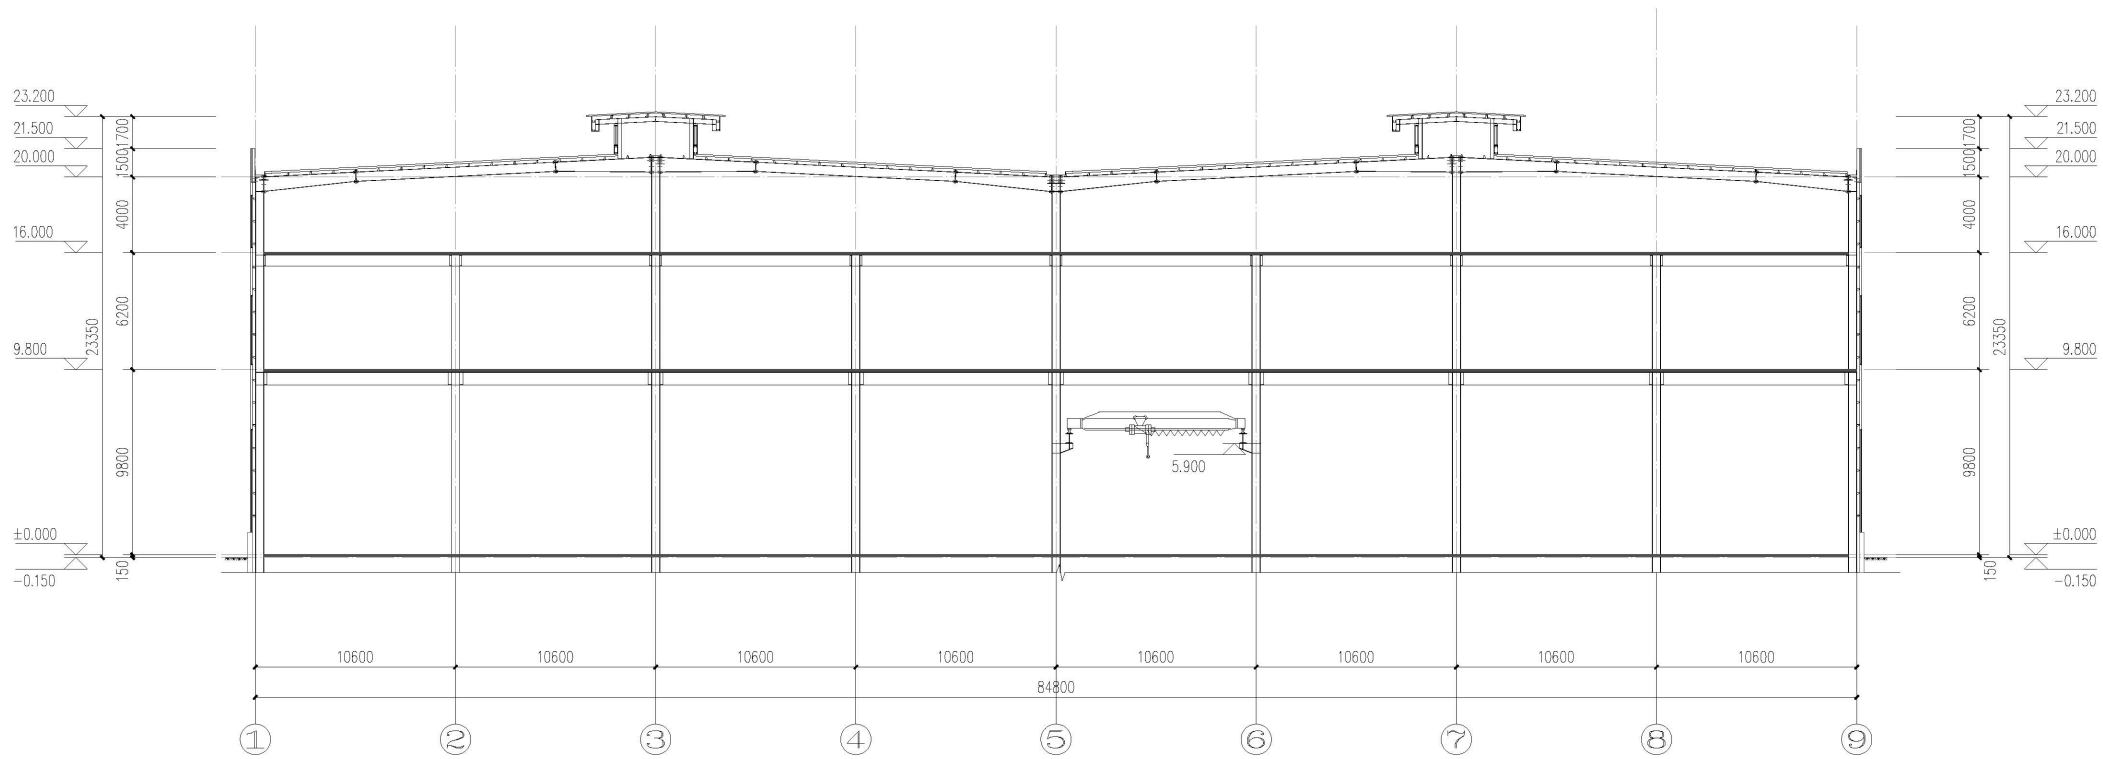

1-1剖面图 1:200

图例:



灰色压型钢板



银白色压型钢板



灰色饰面砖